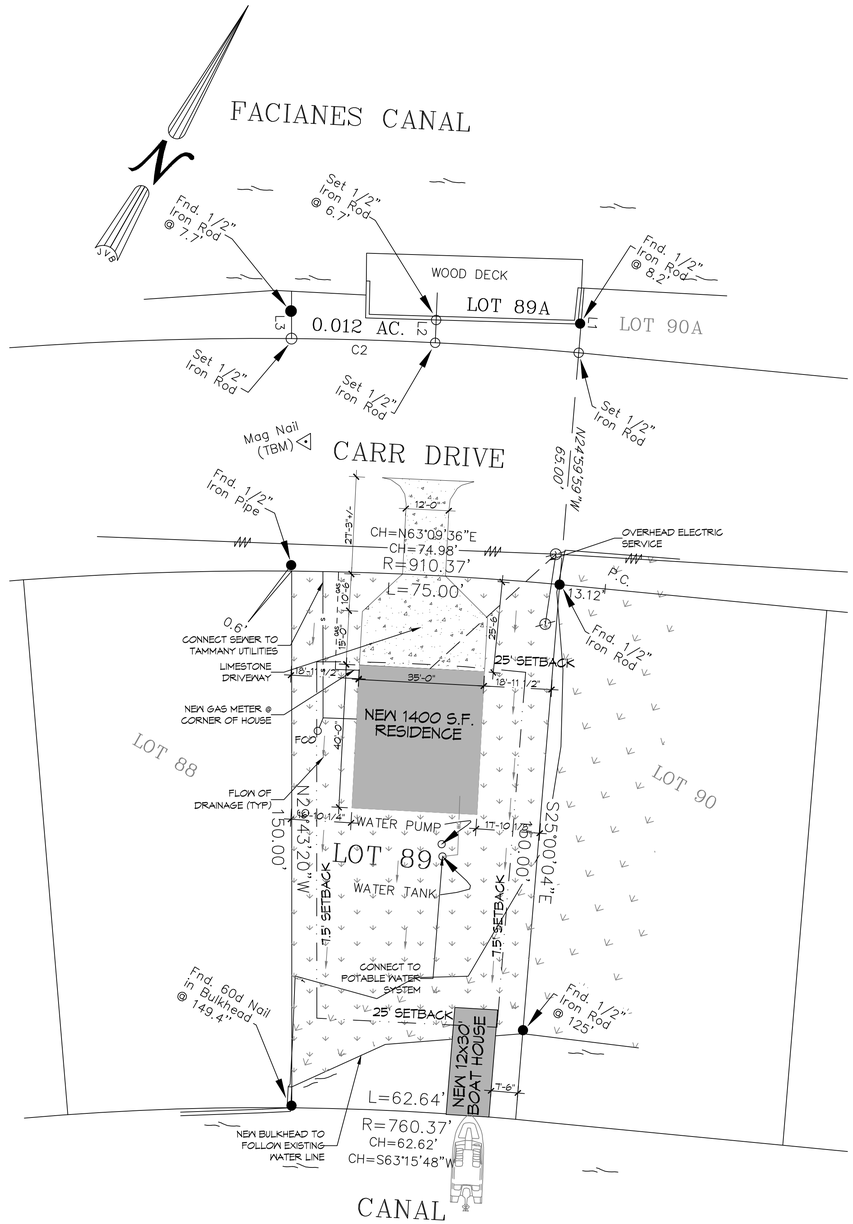


1 SITE PLAN
SCALE: 1"=20'-0"

## SURVEY LEGAL

SURVEY OF LOTS 89 & 89A
NORTH SHORE BEACH, ADDITION 1, PHASE 2
ST. TAMMANY PARISH
LOUISIANA

## SITE SETBACKS

FRONT & REAR SET BACK = 25'-0"
EACH SIDE = 7'-6"

DAMMON ENGINEERING, INC.
LOUISIANA & MISSISSIPPI
www.dammonengineering.com
info@dammonengineering.com
PH: 985.649.5832
Chief Engineer: Brian Mistich, PE
554 Old Spanish Trail
Slidell, LA 70458

| # | DESCRIPTION | DATE |
|---|---|---|
| | | |

REVISIONS

SEAL:

2nd
PRELIMINARY
BOAT HOUSE
LOCATION

NEW RESIDENCE

VICKY MAGAS
261 CARR DR.
SLIDELL, LA 70458

| | |
|---|---|
| JOB No: | |
| DATE: | 10-4-2018 |
| DRAWN BY: | CKD |
| CHECKED BY: | CKD |

The above drawings are semi-diagrammatic, designed and are copyrighted instruments of service, and shall remain the property of Dammon Engineering, and must not be reproduced and/or used without the express written consent of Dammon Engineering. Any discrepancies found in the drawings must be reported to Dammon Engineering. Read dimensions and do not scale drawings. Verify all dimensions and conditions on the job before proceeding with work. Dammon Engineering assumes no responsibility for work not conforming to these drawings.

SHEET TITLE:
SITE PLAN

DRAWING NUMBER:
C101

SHEET No: 3 of 11