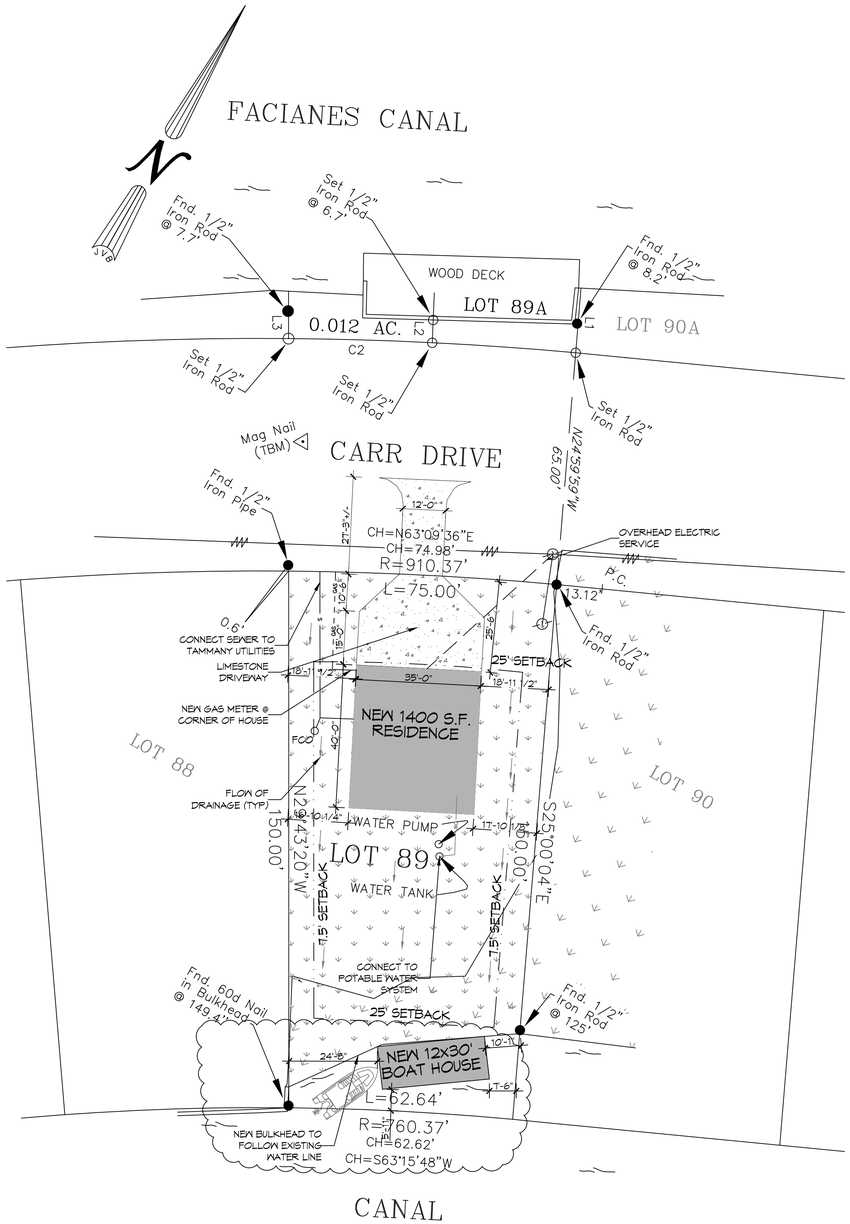

1 SITE PLAN

SCALE: 1"=20'-0"

SURVEY LEGAL

SURVEY OF LOTS 89 & 89A
NORTH SHORE BEACH, ADDITION 1, PHASE 2
ST. TAMMANY PARISH
LOUISIANA

SITE SETBACKS

FRONT & REAR SET BACK = 25'-0"
EACH SIDE = 7'-6"

DAMMON ENGINEERING, INC.
LOUISIANA & MISSISSIPPI
www.dammonengineering.com
info@dammonengineering.com
PH: 985.649.5832
Chief Engineer: Brian Mistich, PE
554 Old Spanish Trail
Slidell, LA 70458

REVISIONS

#	DESCRIPTION	DATE
1	ADDED BULKHEAD & BOATHOUSE	11/28/2018

SEAL:

STATE OF LOUISIANA
BRIAN A. MISTICH
License No. 30187
11/28/2018
PROFESSIONAL ENGINEER

The above drawings and specifications, designs and arrangements represented thereby are and shall remain the property of Dammon Engineering, and shall not be used in other work and are to be returned to Dammon Engineering on demand. Visual contact with these drawings or specifications shall constitute conclusive evidence of acceptance of these restrictions. Please contact Dammon Engineering, 985.649.5832 www.dammonengineering.com

NEW RESIDENCE

VICKY MAGAS
281 CARR DR
SLIDELL, LA 70458

DATE:	10-4-2018
CHECKED BY:	CKD
JOB No:	CKD
DRAWN BY:	

SHEET TITLE:
SITE PLAN

DRAWING NUMBER:
C101

SHEET No: 3 of 11