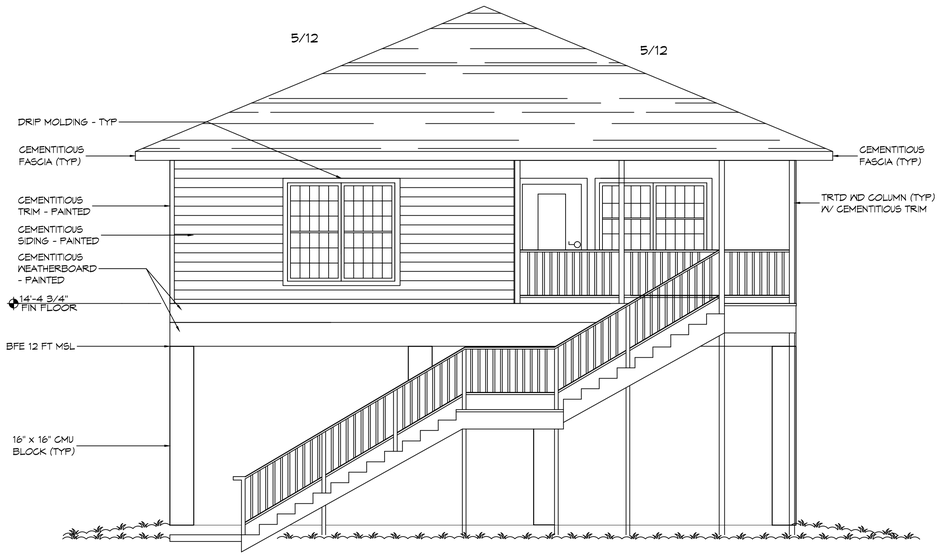

3 A102|A102 **REAR ELEVATION**
SCALE: 1/4" = 1'-0"
ELEVATION

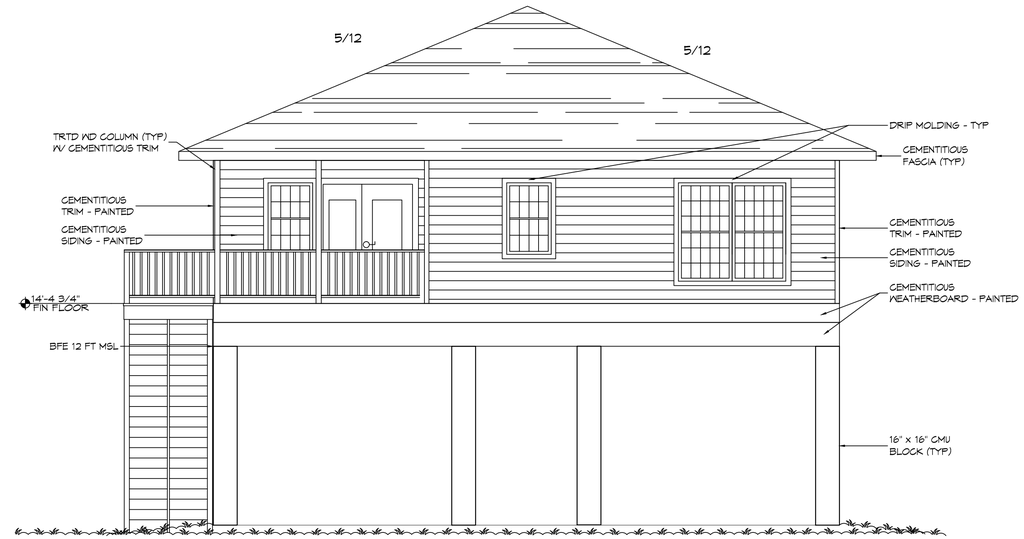

4 A102|A102 **FRONT ELEVATION**
SCALE: 1/4" = 1'-0"
ELEVATION

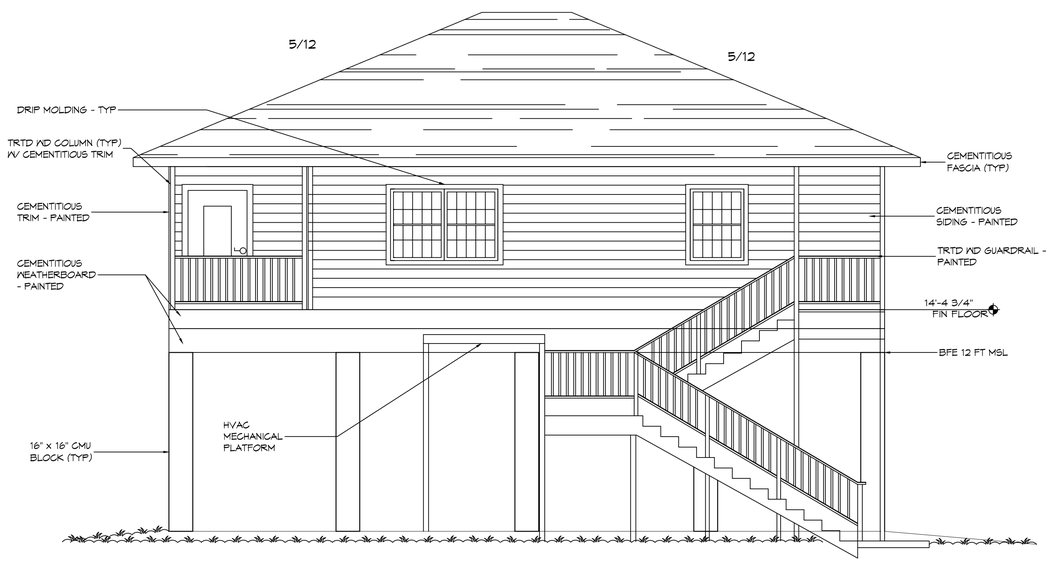

1 A102|A102 **SIDE ELEVATION**
SCALE: 1/4" = 1'-0"
ELEVATION

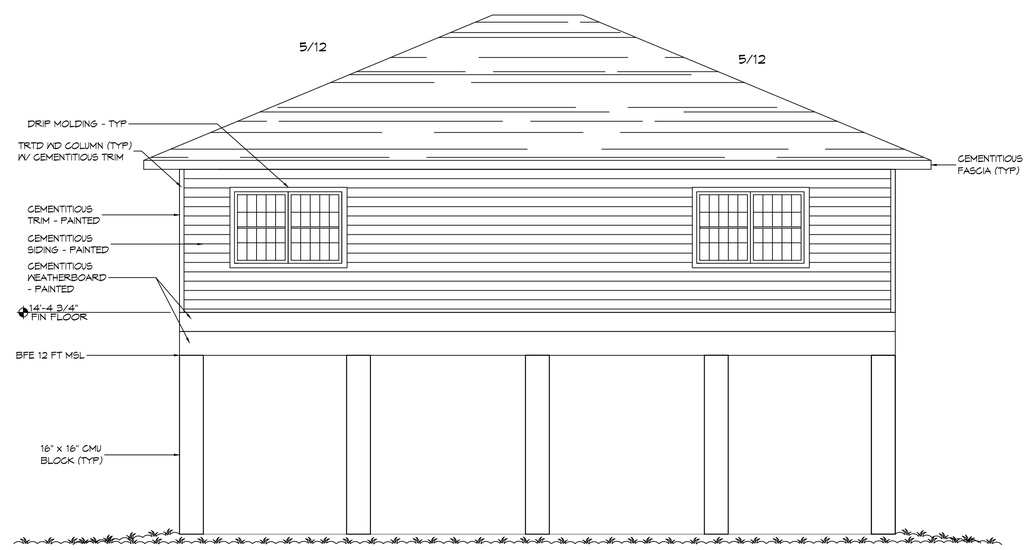

2 A102|A102 **SIDE ELEVATION**
SCALE: 1/4" = 1'-0"
ELEVATION

DAMMON ENGINEERING, INC.
LOUISIANA & MISSISSIPPI
www.dammonengineering.com
info@dammonengineering.com
PH: 985-893-3333
Chief Engineer: Brian Mistich, PE
524 Old Spanish Trail
Slidell, LA 70458

#	DESCRIPTION	DATE

REVISIONS

SEAL:

NEW RESIDENCE
VICKY MAGAS
261 CARR DR.
SLIDELL, LA 70458

DATE: 8-3-2018
JOB No:
DRAWN BY: CKD CHECKED BY: BAM

THIS PLAN IS PROPERTY OF DAMMON ENGINEERING, INC. AND MAY NOT BE REPRODUCED OR USED FOR ANY OTHER PROJECT WITHOUT WRITTEN PERMISSION FROM DAMMON ENGINEERING, INC. THIS PLAN IS PROPERTY OF DAMMON ENGINEERING, INC. AND MAY NOT BE REPRODUCED OR USED FOR ANY OTHER PROJECT WITHOUT WRITTEN PERMISSION FROM DAMMON ENGINEERING, INC.

SHEET TITLE:
BUILDING ELEVATIONS

DRAWING NUMBER:
A102

SHEET No: 5 of 24

FILE NAME: J:\~ RESIDENTIAL\Vicki Magas\Drawings\Corner\A102 - elevations.dwg PLOT DATE & TIME: Wednesday, August 29, 2018 11:38:5