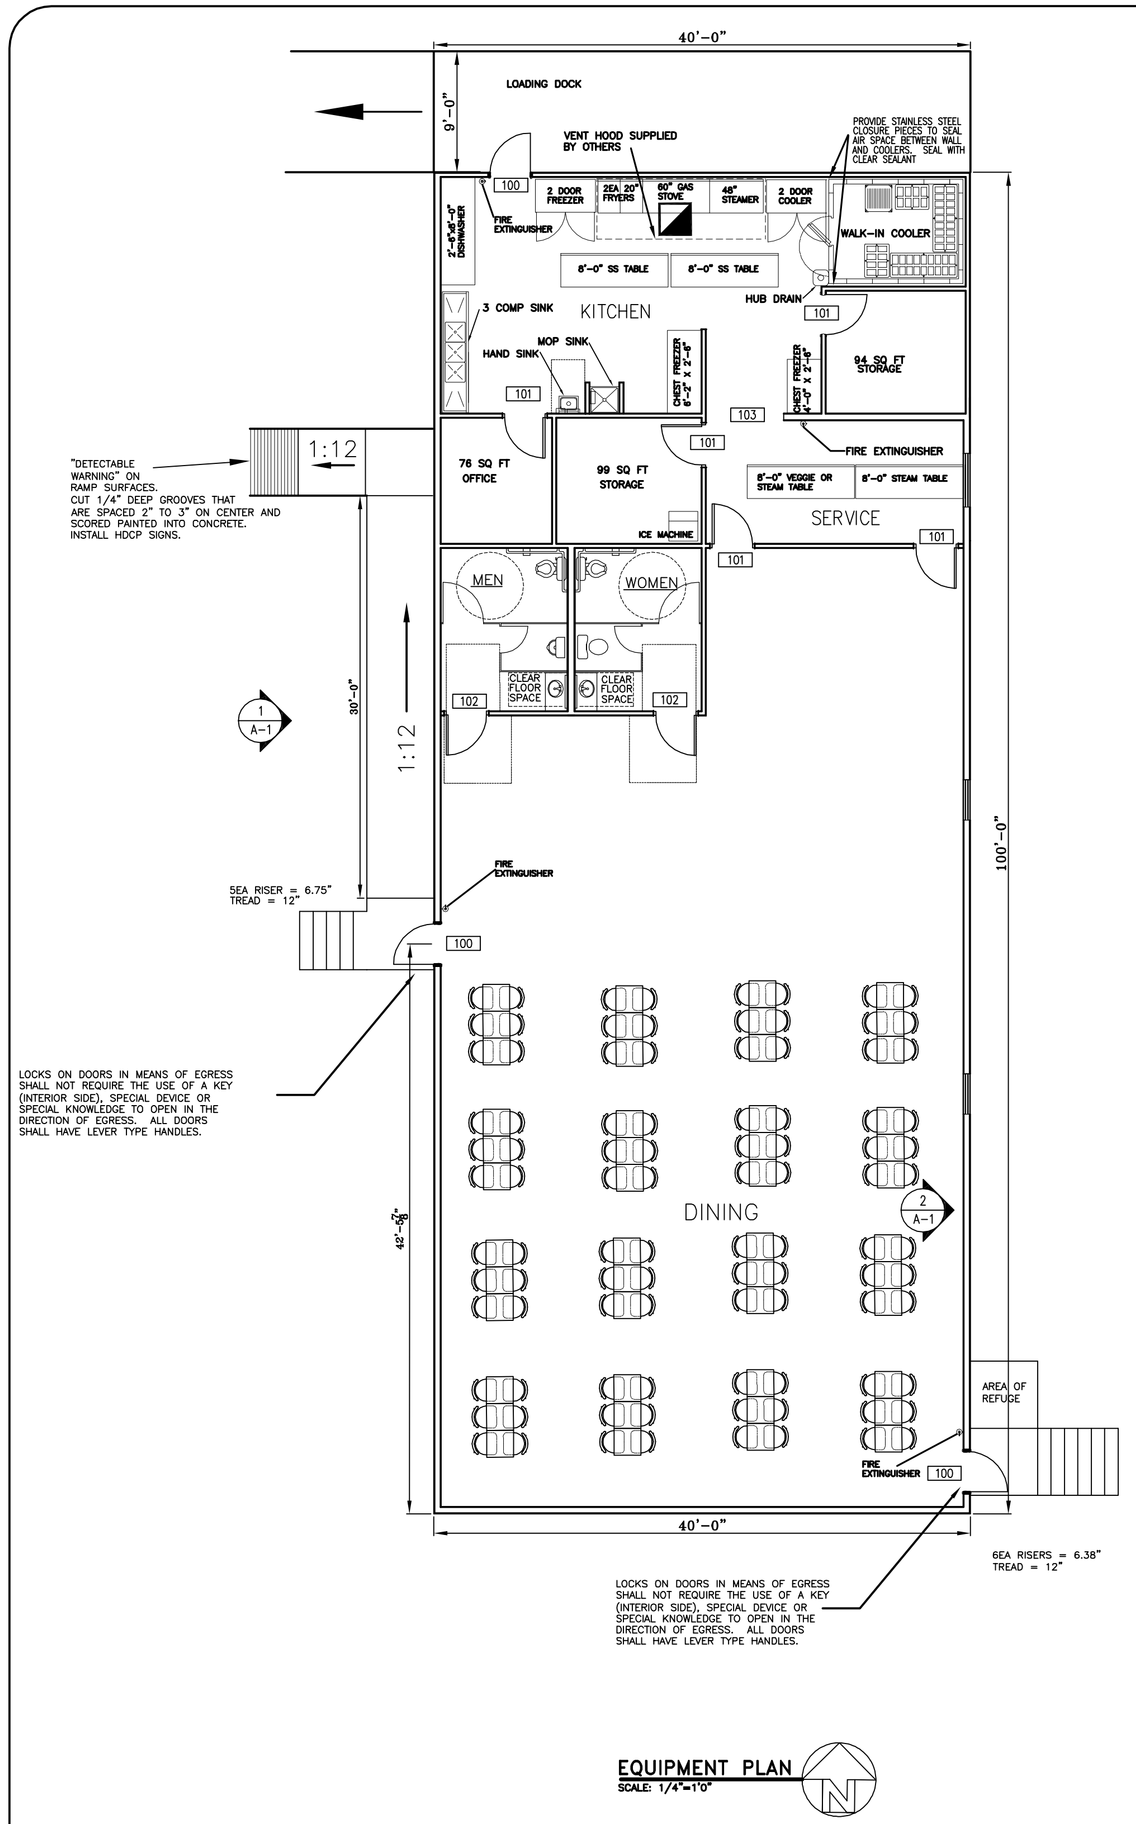

EQUIPMENT PLAN
SCALE: 1/4"=1'0"

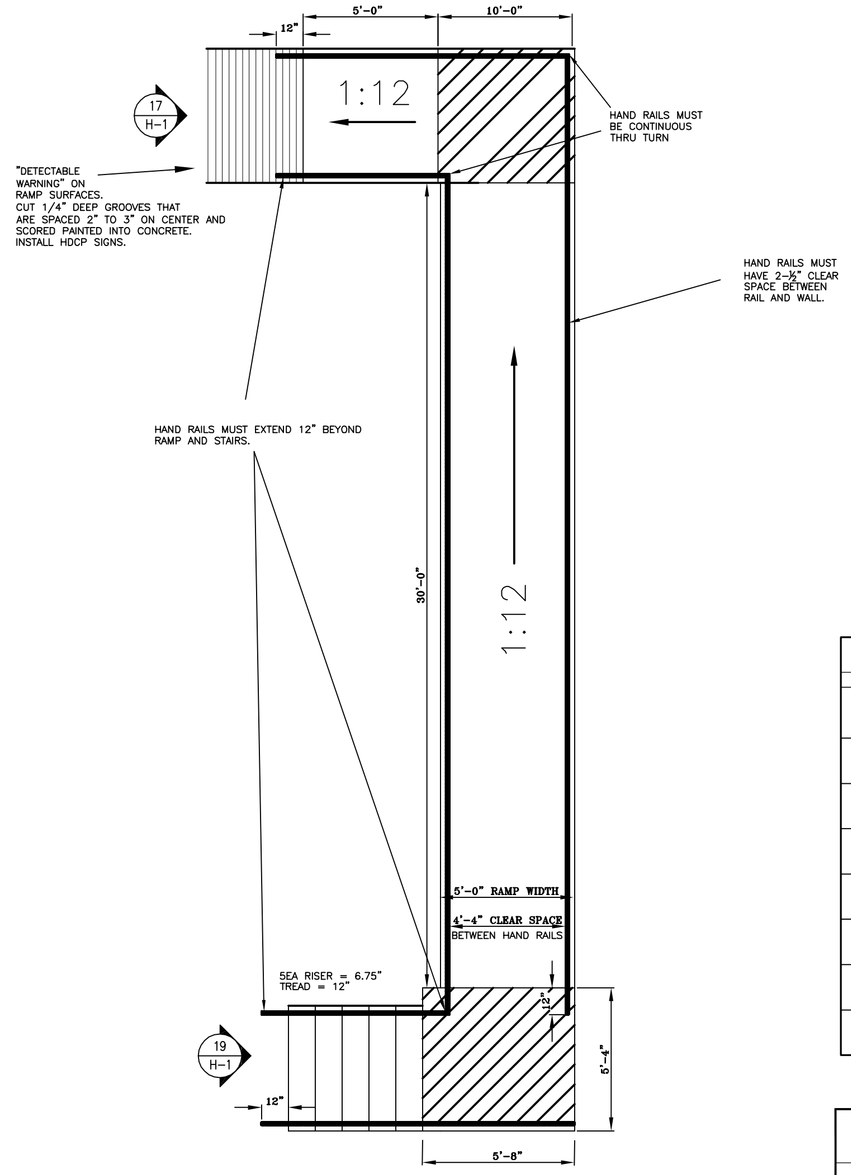

STAIR AND RAMP HANDRAIL DETAIL
SCALE: 1/2"=1'0"
1
A-1

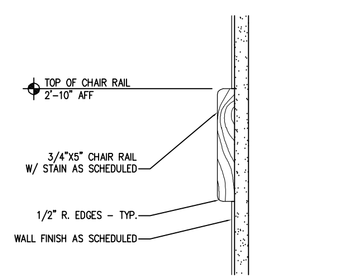

CHAIR RAIL DETAIL
N.T.S.
2
A-1

GENERAL NOTES:

1. CONTRACTOR WILL EMPLOY A LICENSED HOOD CONTRACTOR TO INSTALL THE VENT HOOD..
2. INSULATION AND INSULATION ASSEMBLIES SHALL MEET THE REQUIREMENTS OF SECTION 718, INTERNATIONAL BUILDING CODE, 2000.
   A. CONCEALED INSULATION SHALL HAVE A FLAME SPREAD OF NOT MORE THAN 25 AND A SMOKE DEVELOPED INDEX OF NOT MORE THAN 450.
   B. FACING SHALL COMPLY WITH IBC 719.2.1.
3. DIMENSIONS ARE TO CENTER LINE OR FACE OF STUDS, CENTER LINES OF COLUMNS OR FACE OF VNYL.
4. CONTRACTOR TO VERIFY ALL SITE CONDITIONS AND ALL DIMENSIOINS PRIOR TO CONSTRUCTION.
5. MATERIALS SHALL BE NEW AND U.L. LISTED.
6. NO WORK SHALL BE CONCEALED UNTIL APPROVED BY LOCAL INSPECTORS.
7. CONSTRUCTION SHALL COMPLY WITH ALL CITY, STATE AND LOCAL CODES.
8. CONTRACTOR TO GUARANTEE WORK FOR ONE YEAR.
9. CONTRACTOR SHALL FURNISH WATER AND POWER FROM EXISTING SOURCES.
10. PAINT GRADE TO BE SHERWIN WILLIAMS OR EQUIVALENT. ALL WORK TO RECEIVE 2 COATS.
11. PROVIDE CLEANUP ON A REGULAR BASIS. NO TRASH STORED IN BUILDING.
12. ALL BATT INSULATION SHALL HAVE A CLASS "A" (0-25) FLAME SPREAD IN COMPLIANCE WITH APPLICABLE CODE.
13. USE 6" STUDS AT ALL PLUMBING WALLS.
14. PROVIDE GAL. METAL PAN WITH DRAIN AT WATER HEATER LOCATION.
15. LOCKS ON DOORS IN MEANS OF EGRESS SHALL NOT REQUIRE THE USE OF A KEY (INTERIOR SIDE), SPECIAL DEVICE OR SPECIAL KNOWLEDGE TO OPEN IN THE DIRECTION OF EGRESS. ALL DOORS SHALL HAVE LEVER TYPE HANDLES.
16. INTERIOR WALLS AND CEILINGS SHALL HAVE A FLAME SPREAD OF 0-75 AND A SMOKE DEVELOPMENT RATING OF 0-450.
17. ALL WORK SHALL COMPLY WITH THE LATEST EDITION OF ALL LOCAL STATE AND NATIONAL CODES THAT COVER THE SECTION OF WORK BEING PERFORMED.
18. PROVIDE PORTABLE FIRE EXTINGUISHERS IN ACCORDANCE WITH NFPA 10. SEE APPENDIX "E" OF NFPA 10 FOR DISTRIBUTION OF EXTINGUISHERS.
19. ALL FIRE PARTITIONS SHALL EXTEND TIGHT TO ROOF SHEATHING & SEALED WITH APPROVED FIRE CAULK. CONTRACTOR TO VERIFY.
20. ALL ELECTRICAL, MECHANICAL & PLUMBING PENETRATING FIRE PARTITIONS SHALL BE FIRE CAULKED. (PENETRATIONS THROUGH RATED CONSTRUCTION SHALL BE SEALED WITH A MATERIAL CAPABLE OF PREVENTING THE PASSAGE OF FLAMES AND HOT GASES WHEN TESTED IN ACCORDANCE WITH ASTM-E814.)

FINISH SCHEDULE (X)

MARK	ITEM	REMARKS
B1	BASE	DINING ROOM , SERVICE AREA, BACK ROOM & RESTROOMS
C1	CEILING PANEL (ATC) CLEANABLE SURFACE	SERVICE AREA , BACKROOM & RESTROOMS SUSPENSION GRID: USG PRELUDE, SIZE 15/16", COLOR WHITE GRID INSTALLED AS NEEDED
C2	CEILING PANEL (ATC)	DINING ROOM SUSPENSION GRID: USG PRELUDE SIZE 15/16", GRID INSTALLED AS NEEDED, EXISTING GRID TO BE PAINTED TETON BLUE (P3)
CR1	CHAIR RAIL	SEE DETAIL 5/A4.1
F1	VCT	DINING ROOM & RESTROOMS
P1	PAINT	BACKROOM AS SHOWN ON FINISH PLAN & ELEVATIONS
V1	SPECIALTY WALL COVERING	DINING ROOM AS SHOWN ON FINISH PLAN & ELEVATIONS
W1	FRP PANEL	BACKROOM

DOOR SCHEDULE (XXX)

	DOOR					FRAME			DETAILS		HARDWARE SET	REMARKS
MARK	TYPE	MAT'L	SIZE	THK	FIN	TYPE	MAT'L	FIN	HEAD	JAMB		
100	1	MTL	3'-0 x 6'-8"	1 3/4"	P1	A	HM	P1	1/A2.1	1/A2.1	C	NOTES 1, 2 AND 3
101	2	SCW	3'-0 x 6'-8"	1 3/4"	P2	A	HM	P2	2/A2.1	2/A2.1	B	
102	1	SCW	3'-0 x 6'-8"	1 3/4"	P2	A	HM	P2	1/A2.1	1/A2.1	A	NOTE 4
103	CASED OPEN	WD	5'-9" x 6'-8"	4-1/2"	P2	WD	WD	P2				CASED OPENING

DOOR/FRAME SCHEDULE NOTES: (NOTE: ELIASON DOOR INFORMATION TO BE USED ONLY IF AN ELIASON DOOR IS SHOWN).

1. DOOR TO HAVE A SIGN THAT READS "DOOR TO REMAIN UNLOCKED DURING REGULAR BUSINESS HOURS".
2. EXISTING DOOR AND FRAME TO MATCH EXISTING STOREFRONT CONFIGURATION, COLOR AND FINISH.
3. LOCKS ON DOORS IN MEANS OF EGRESS SHALL NOT REQUIRE THE USE OF A KEY (INTERIOR SIDE), SPECIAL DEVICE OR SPECIAL KNOWLEDGE TO OPEN IN THE DIRECTION OF EGRESS. ALL DOORS SHALL HAVE LEVER TYPE HANDLES.
4. UNDERCUT RESTROOM DOORS 3/4".

HARDWARE SCHEDULE

MARK	QTY	ITEM	MANUFACTURER	MODEL NO	FINISH	REMARKS
A	1 1/2" PR	BUTT HINGES	McKINNEY	TA2731 3 1/2"x 3 1/2"	US26D	
	1	LOCKSET	SCHLAGE	SATURN S51PD	626 SATIN CHROMIUM PLATED	
	1	CLOSER	SARGENT	1230 SERIES	US26D	
	2	KICK/MOP PLATE	ROCKWOOD	19"x34" .125	US26D	
	1	WALL STOP	GLYNN JOHNSON	WB11	US26D	
	3	DOOR SILENCER	GLYNN JOHNSON	GJ64	US26D	
B	1 1/2" PR	BUTT HINGES	McKINNEY	TA2731 3 1/2"x 3 1/2"	US26D	
	1	PUSH PLATE	HIAWATHA	220DX	US26D	
	1	DOOR PULL	HIAWATHA	220DX 5/P	US26D	
	1	CLOSER	SARGENT	1230 SERIES	US26D	
	2	KICK/MOP PLATE	ROCKWOOD	10"x34" .125	US26D	
	1	WALL STOP	GLYNN JOHNSON	WB11	US26D	
	1	DOOR SILENCER	GLYNN JOHNSON	GJ64	US26D	
C	1 1/2" PR	BUTT HINGES	McKINNEY	TA2731 3 1/2"x 3 1/2"	US26D	
	1	LOCKSET	SCHLAGE	SATURN S51PD	626 SATIN CHROMIUM PLATED	
	1	CLOSER	SARGENT	1230 SERIES	US26D	
	1	THRESHOLD				THRESHOLD
	1	WALL STOP	GLYNN JOHNSON	WB11	US26D	

ROOM FINISH SCHEDULE

ROOM	WALLS				CEILING		FLOOR	BASE	REMARKS
	N	S	E	W	MAT'L	HEIGHT			
DINING	V1	CR1/V1	CR1/V1	CR1/V1	C2	10'-0"	F1	B1	
SERVICE	V1/W1	V1/W1	V1/W1	V1/W1	C1	10'-0"	F1	B1	
KITCHEN	P1/W1	P1/W1	P1/W1	P1/W1	C1	10'-0"	F1	B1	
RESTROOMS	P1/W1	P1/W1	P1/W1	P1/W1	C1	10'-0"	F1	B1	

FLOOR PLAN

MT. OLIVE FEEDING MINISTRY
SECOND STREET
SLIDELL, LA

MOUNT OLIVE FEEDING MINISTRY

DAMMON ENGINEERING. INC.
1095 FLORIDA AVENUE 985-649-5832 SLIDELL, LA. 70458
DAMMONENGINEERING.COM

SCALE:AS NOTED

FILE:

JOB NO. 1684

DATE: 9-11-06

SHEET 9

A-1

OF 15