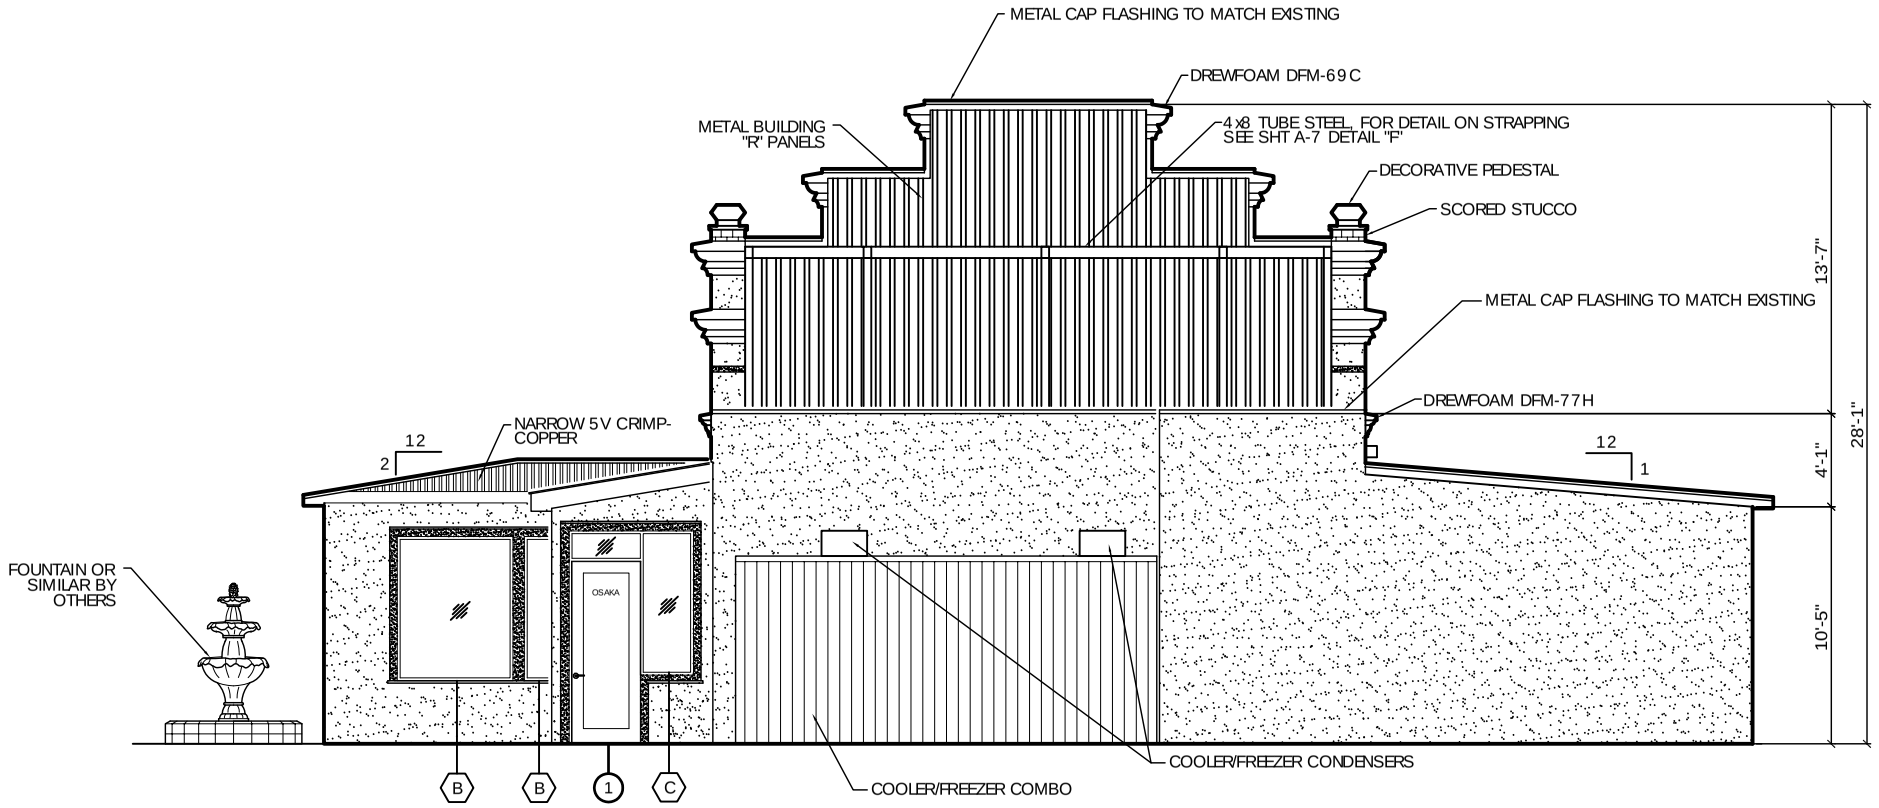

REAR ELEVATION

SCALE: 1/4"= 1'-0"

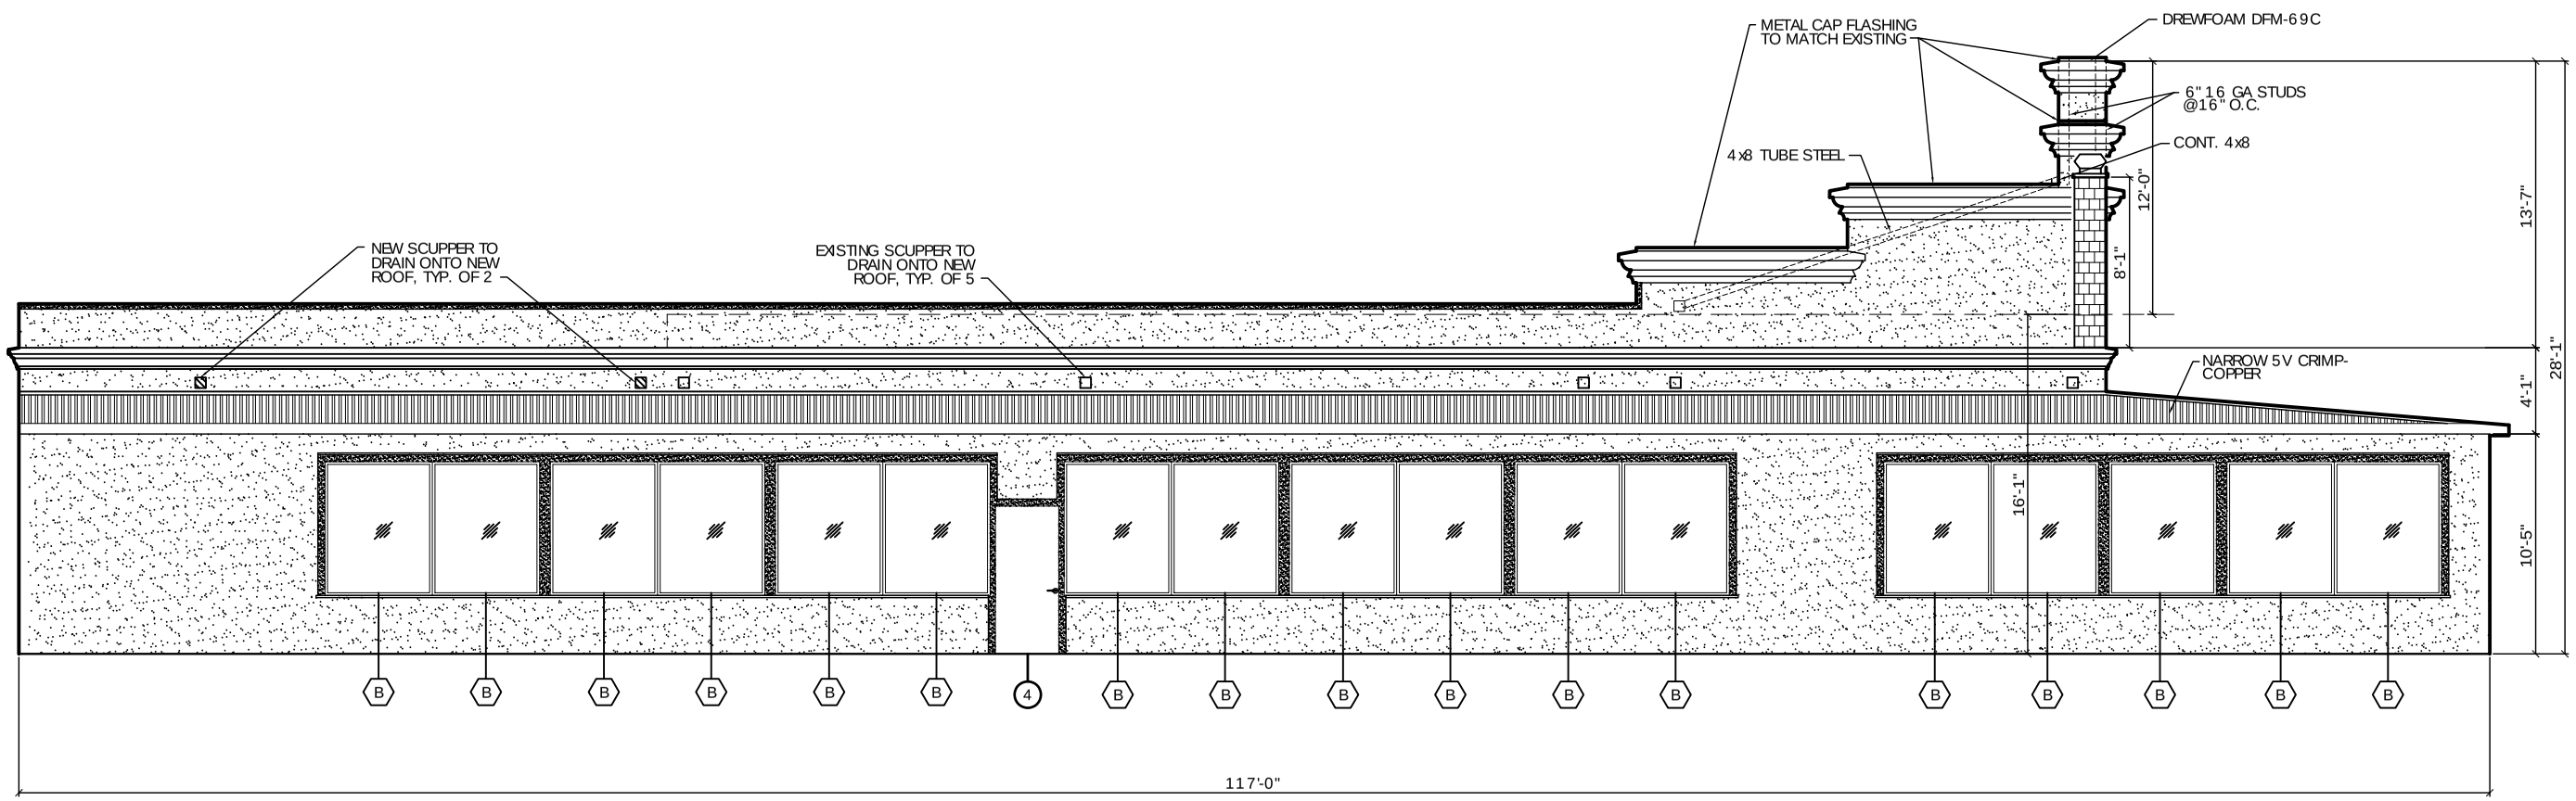

LEFT SIDE ELEVATION

SCALE: 1/4"= 1'-0"

DAMMON ENGINEERING, INC

CHIEF ENGINEER
EMMETT
DAMMON, P.E.

CHIEF ARCHITECT
ROBERT
WILTSE

1095 FLORIDA AVENUE
SLIDELL, LA. 70458
OFFICE: 985-649-5832
FAX: 985-641-5950

WEBSITE:
WWW.DAMMONENGINEERING.COM

EMAIL:
DAMMONENG@BELLSOUTH.NET

ARCHITECTURE

ENGINEERING

STUDIES

PLANNING

INVESTIGATION

EXPERT WITNESS

RESTAURANT RENOVATION

OSAKA
287 S. MORRISON BLVD
HAMMOND, LA

BUILDING ELEVATIONS

REV:

SCALE: AS NOTED

JOB#: 1943

DATE: 7-25-08

SHEET 11

A-6

OF 22