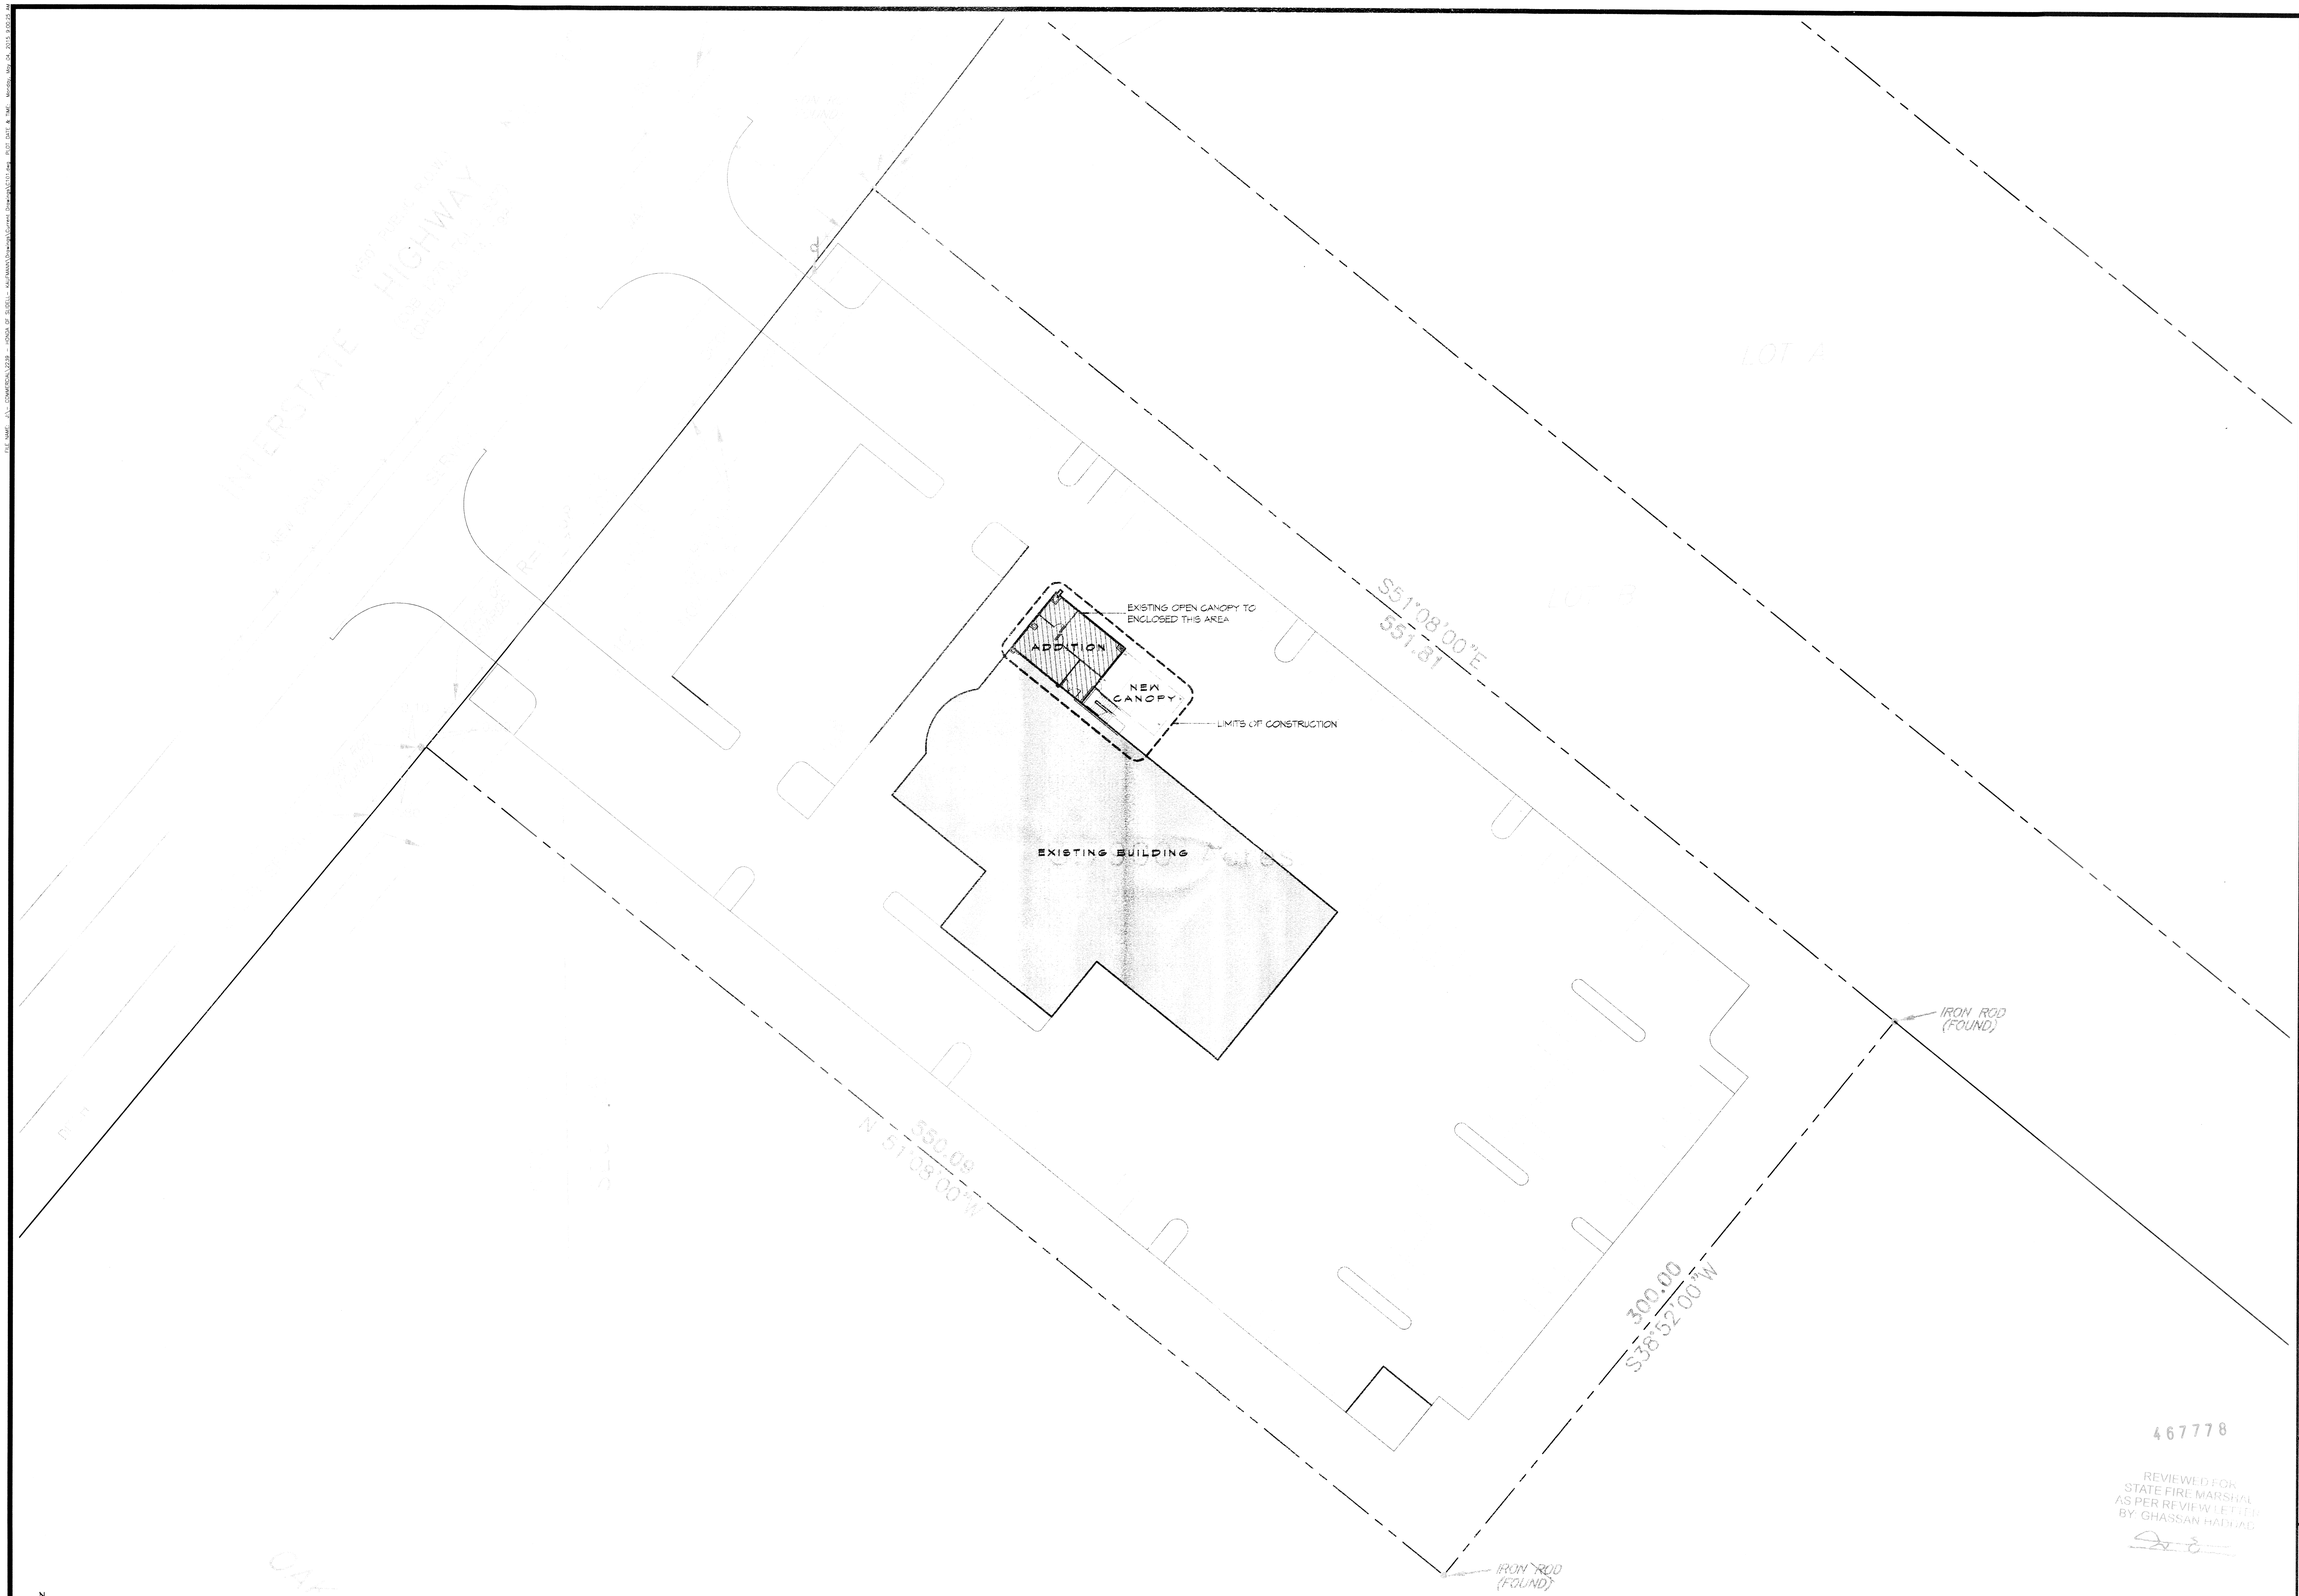

1 SITE PLAN
SCALE: 1" = 30'

DAMMON ENGINEERING, INC.
architects & engineers

Chief Architect: Kevin J. Kinchen, NCARB
Chief Engineer: Brian Mistich, PE
5540 Crossing Trail
Slidell, LA 70458
www.dammonengineering.com
info@dammonengineering.com
P: 985.641.9950
F: 985.641.9990

#	DESCRIPTION	DATE

REVISIONS

SEAL:

5/4/15

RENOVATIONS TO:

HONDA OF SLIDELL

510 EAST HOWZE BEACH ROAD
SLIDELL, LA 70461

JOB No:	2229	DATE:	MAY 1, 2015
DRAWN BY:	KJK	CHECKED BY:	KJK

The design and drawings shown on this drawing, regardless of form, are the property of Dammon Engineering, and are not to be altered or used for purposes other than those specifically authorized by Dammon Engineering. Dammon Engineering shall not be liable for any damages resulting from any alteration or modification of the drawings or any use of the drawings for purposes other than those specifically authorized by Dammon Engineering. These comments shall be deemed a part of the drawings and specifications and shall be binding upon the owner and all parties to the construction contract.

SHEET TITLE:
SITE PLAN

DRAWING NUMBER:
C101

SHEET No: 3 of 6