FILE NAME: J:_REVIT\Work\2015 - BEV, INC RECEPTION HALL\Drawings\Current Drawings\D1 - First Floor Demo Plan.rvt PLOT DATE & TIME: Thursday, March 12, 2015 1:24:38 PM

GENERAL DEMOLITION NOTES

1. REMOVE AS REQUIRED TO ACCOMPLISH WORK INDICATED IN THESE DOCUMENTS.
2. THE DEMOLITION PLANS ARE DERIVED FROM EXISTING BUILDING PLANS AND ARE INTENDED TO REASONABLY REPRESENT EXISTING CONDITIONS, ILLUSTRATIONS, DIMENSIONS, AND INFORMATION IN THESE DRAWINGS ARE BASED, IN PART, ON EXISTING INFORMATION FURNISHED BY THE OWNER. ACTUAL CONDITIONS MAY DEVIATE FROM THAT SHOWN ON THE DRAWINGS. THE DEMOLITION KEYNOTES IDENTIFY SPECIFIC AREAS OF WORK BUT MAY NOT BE COMPLETE IN THE IDENTIFICATION OF ALL REMOVALS. THE CONTRACTOR SHALL VERIFY ACTUAL CONDITIONS AND COORDINATE THE DEMOLITION WITH NEW WORK SO THAT DEMOLITION IS COMPLETE.
3. THIS PLAN IS TO BE USED IN CONJUNCTION WITH THE ENTIRE SET OF CONSTRUCTION DRAWINGS. DO NOT REMOVE ANY ITEMS WITHOUT VERIFYING AND COORDINATING WITH ALL GENERAL TRADES AS TO HOW THEY RELATE TO THE OVERALL PROJECT.
4. THE CONTRACTOR MUST TAKE ALL NECESSARY PRECAUTIONS TO ENSURE THE SAFETY OF THE PUBLIC AND/OR WORKMEN ON THE SITE TO PREVENT ACCIDENTS OR INJURY TO ANY PERSON ON OR ADJACENT TO THE PREMISES. THE CONTRACTOR SHALL COMPLY WITH ALL LAWS ORDINANCES, AND REGULATIONS PERTAINING TO SAFETY AND THE PREVENTION OF ACCIDENTS.
5. WHEN DEMOLITION TAKES PLACE, SHOULD ANY WORK AFFECT THE INTEGRITY OF THE STRUCTURE, WORK MUST STOP IMMEDIATELY, AND DAMMON ENGINEERING NOTIFIED. UNDER NO CIRCUMSTANCES SHALL REINFORCING OF ANY KIND BE DAMAGED, CUT, OR BROKEN.

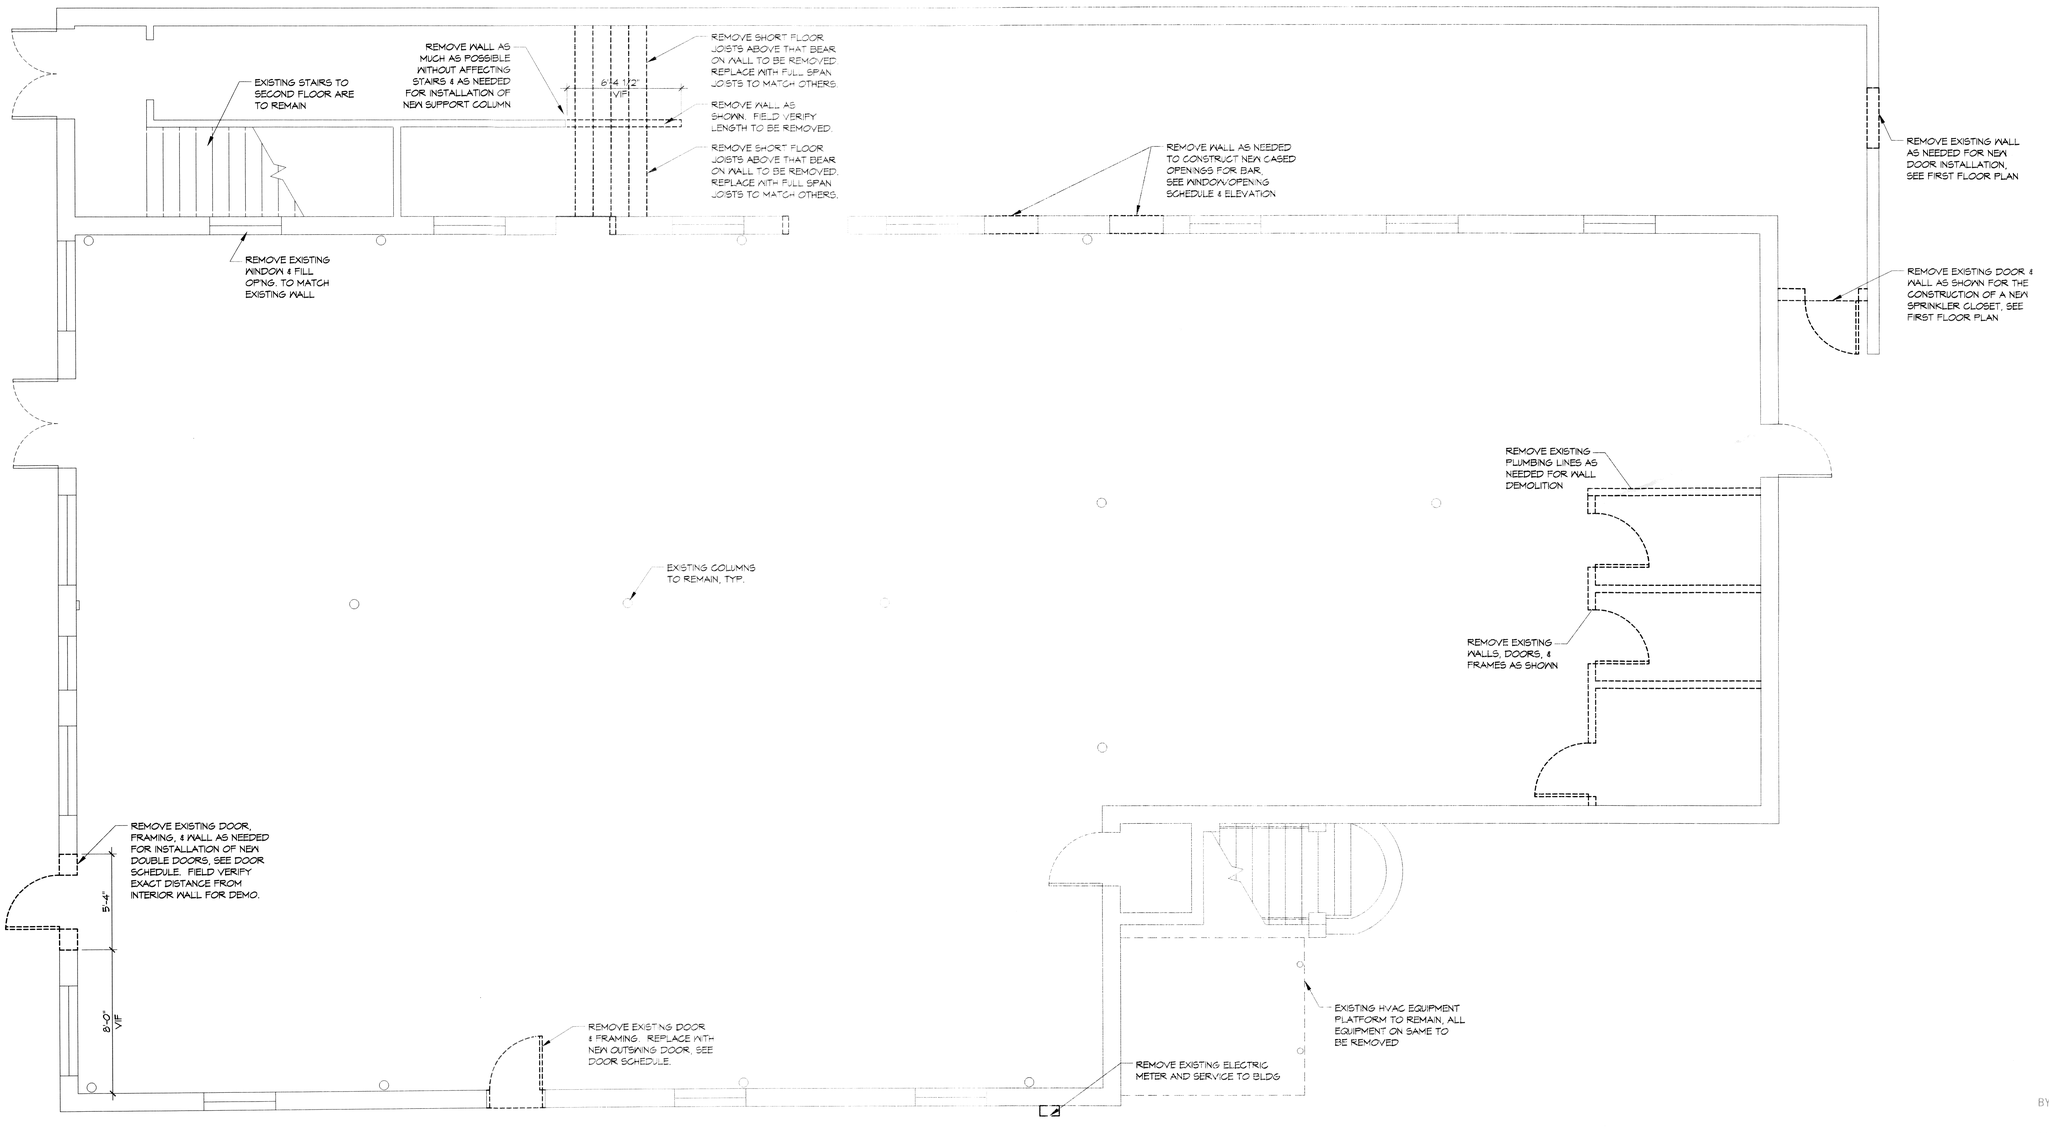

1 DEMOLITION PLAN - LEVEL 1
SCALE: 1/4" = 1'-0"

465406
REVIEWED FOR
STATE FIRE MARSHAL
AS PER REVIEW LETTER
BY: WILLIAM D. JONES, ARCHITECT, CBO

DAMMON ENGINEERING, INC.
Architects & Engineers
www.dammonengineering.com
info@dammonengineering.com
Ph: 985.649.5832
F: 985.641.5950
Chief Architect: Kevin J. Kinchen, NCARB
Chief Engineer: Brian Mistich, PE
5667 Corporate Trail
Slidell, LA 70458

REVISIONS

#	DESCRIPTION	DATE

SEAL:

3/11/15

RECEPTION HALL RENOVATION FOR:
BEV, INCORPORATED
211 CAUSIN STREET
SLIDELL, LOUISIANA 70458

JOB No: 2220 | DATE: MARCH 08, 2015
DRAWN BY: KJK | CHECKED BY: CKD

These drawings are the property of Dammon Engineering and shall not be reproduced, published or used in any way without the permission of Dammon Engineering. Visual contact with these plans shall constitute prima facie evidence of the acceptance of these restrictions. Dammon Engineering shall retain all common law, statutory and other reserved rights, including the copyright thereto.

SHEET TITLE:
DEMOLITION PLAN
- LEVEL 1

DRAWING NUMBER:
D1

SHEET No: 3 of 19