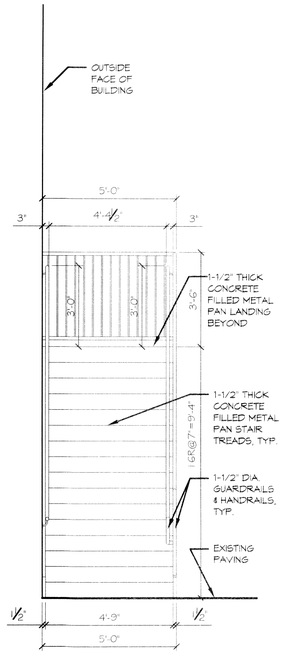

4 STAIRS ELEVATION
SCALE: 3/8" = 1'-0"

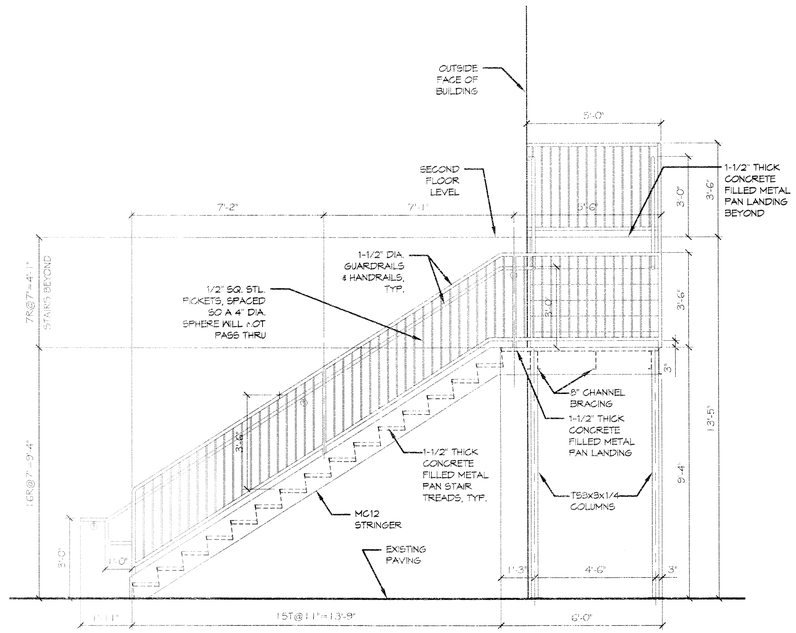

3 STAIRS ELEVATION
SCALE: 3/8" = 1'-0"

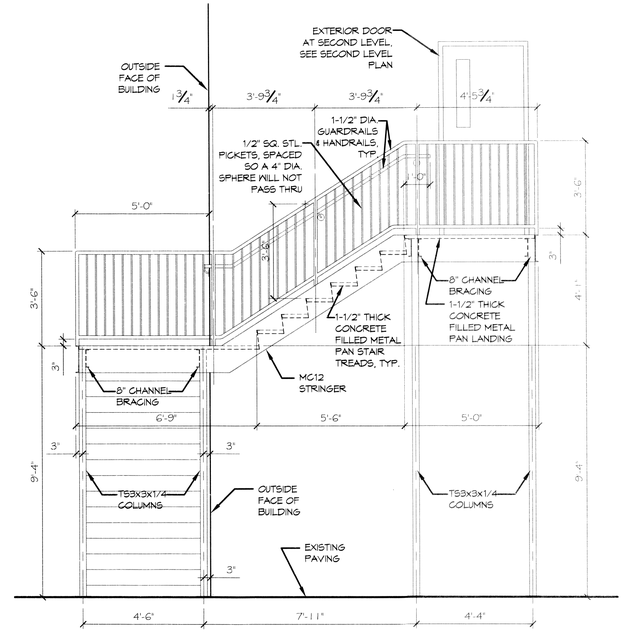

2 STAIRS ELEVATION
SCALE: 3/8" = 1'-0"

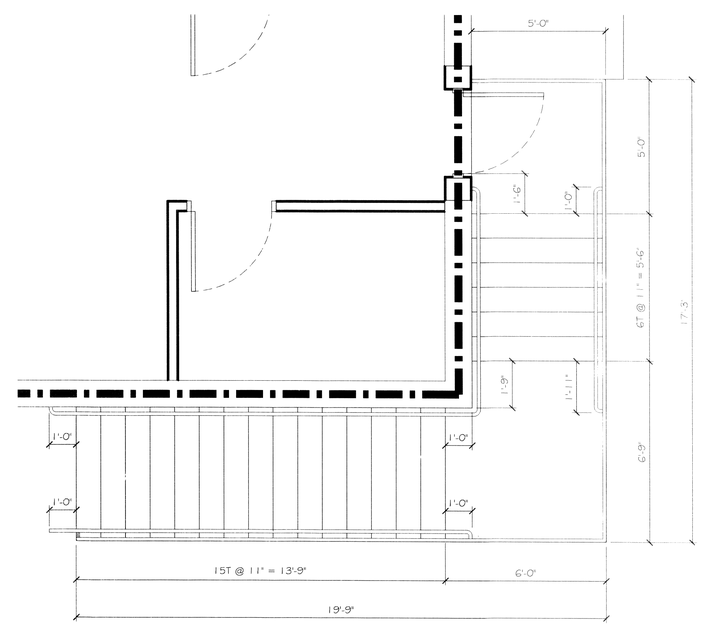

N

1 STAIRS PLAN
SCALE: 3/8" = 1'-0"

465406
REVIEWED FOR
STATE FIRE MARSHAL
AS PER REVIEW LETTER
BY: WILLIAM D. JONES, ARCHITECT, CBO

DAMMON ENGINEERING, INC.
Architects & Engineers
Chief Architect: Kevin J. Kinchen, NCARB
Chief Engineer: Brian Mistich, PE
554 Old Spanish Trail
Slidell, LA 70458
www.dammonengineering.com
info@dammonengineering.com
PH: 985.649.5832
F: 985.641.5950

#	DESCRIPTION	DATE
	REVISIONS	

SEAL:

RECEPTION HALL RENOVATION FOR:

BEV, INCORPORATED

211 COGEN STREET
SLIDELL, LOUISIANA 70458

JOB No: 2220 | DATE: MARCH 18, 2015
DRAWN BY: K.K. | CHECKED BY: C.C.

THIS DRAWING IS AN INSTRUMENT OF SERVICE PROVIDED BY DAMMON ENGINEERING, INC. AND IS THE PROPERTY OF DAMMON ENGINEERING, INC. AND MAY NOT BE REPRODUCED OR USED FOR ANY PURPOSE OTHER THAN THE PROJECT SPECIFIED WITHOUT THE WRITTEN CONSENT OF DAMMON ENGINEERING, INC. THE PROJECT SPECIFICATIONS AND KNOWN DEFECTS THEREOF SHALL BE CONSIDERED A PART OF THIS DOCUMENT. THE PROJECT SPECIFICATIONS AND KNOWN DEFECTS THEREOF SHALL PREVAIL OVER ANY CONFLICTING INFORMATION SHOWN ON THIS DRAWING.

SHEET TITLE:
STAIRS PLAN, SECTIONS, ELEVATIONS, & DETAILS

DRAWING NUMBER:
A4

SHEET No: 08 of 19