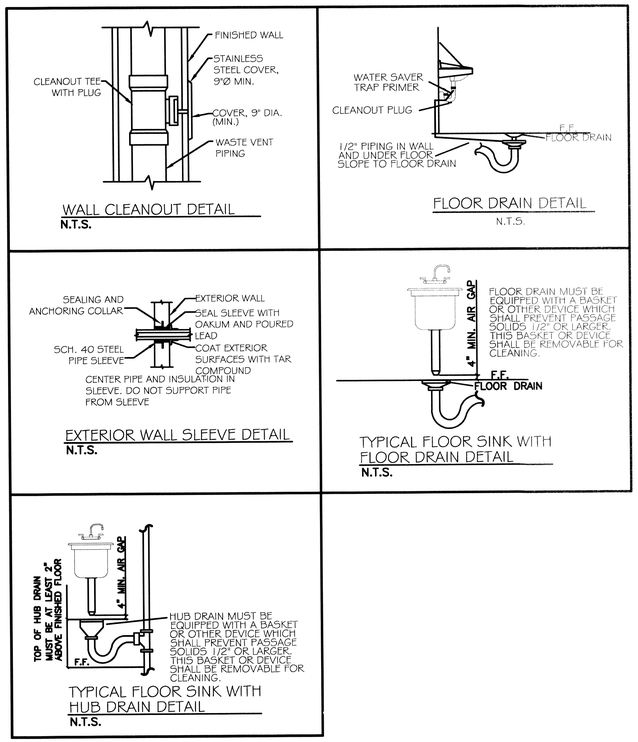

3 TYPICAL PLUMBING DETAILS
SCALE: N.T.S.

PLUMBING ABBREVIATIONS	
SYM	DESCRIPTION
CO	CLEAN OUT
BS	BAR SINK
HS	HAND SINK
MS	MOP SINK
TS	TRIPLE SINK
FS	FLOOR SINK
WC	WATER CLOSET
UR	URINAL
LAV	LAVATORY
FD	FLOOR DRAIN
WH	WATER HEATER
VTR	VENT THROUGH ROOF
ICE	ICE MACHINE
TEA	TEA BREWER
SODA	SODA DISPENSER W/DRAIN
BEER	BEER TOWER
DW	DISH WASHER
AHU	AIR HANDLING UNIT

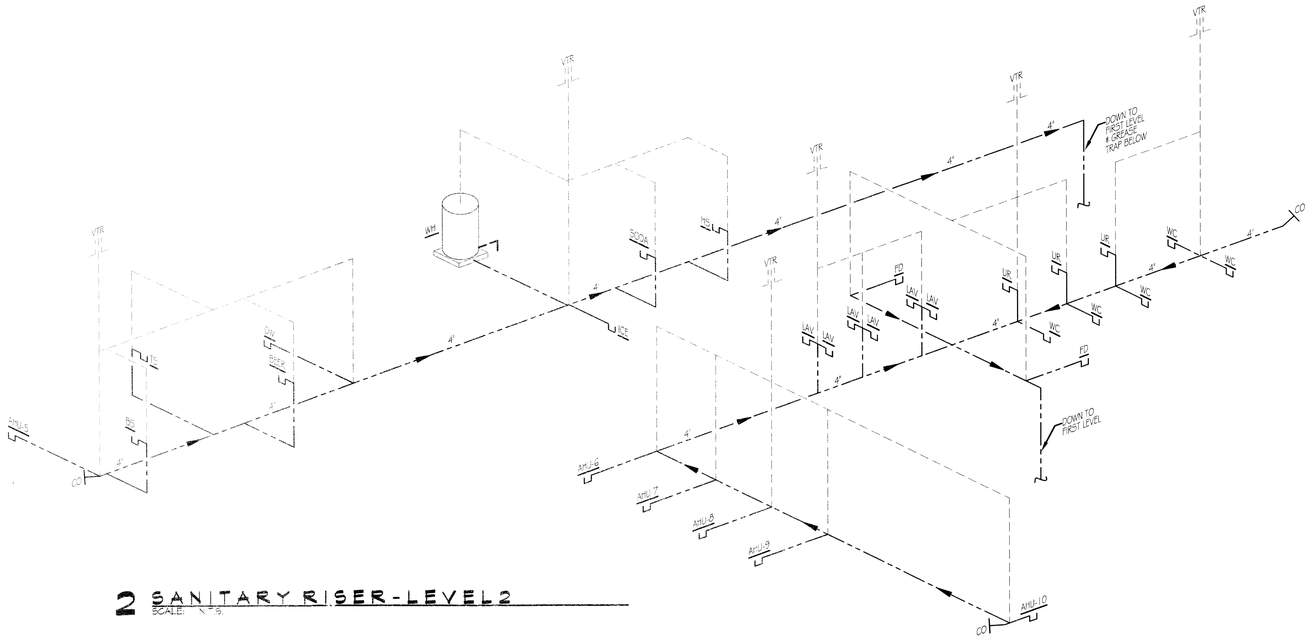

2 SANITARY RISER-LEVEL 2
SCALE: N.T.S.

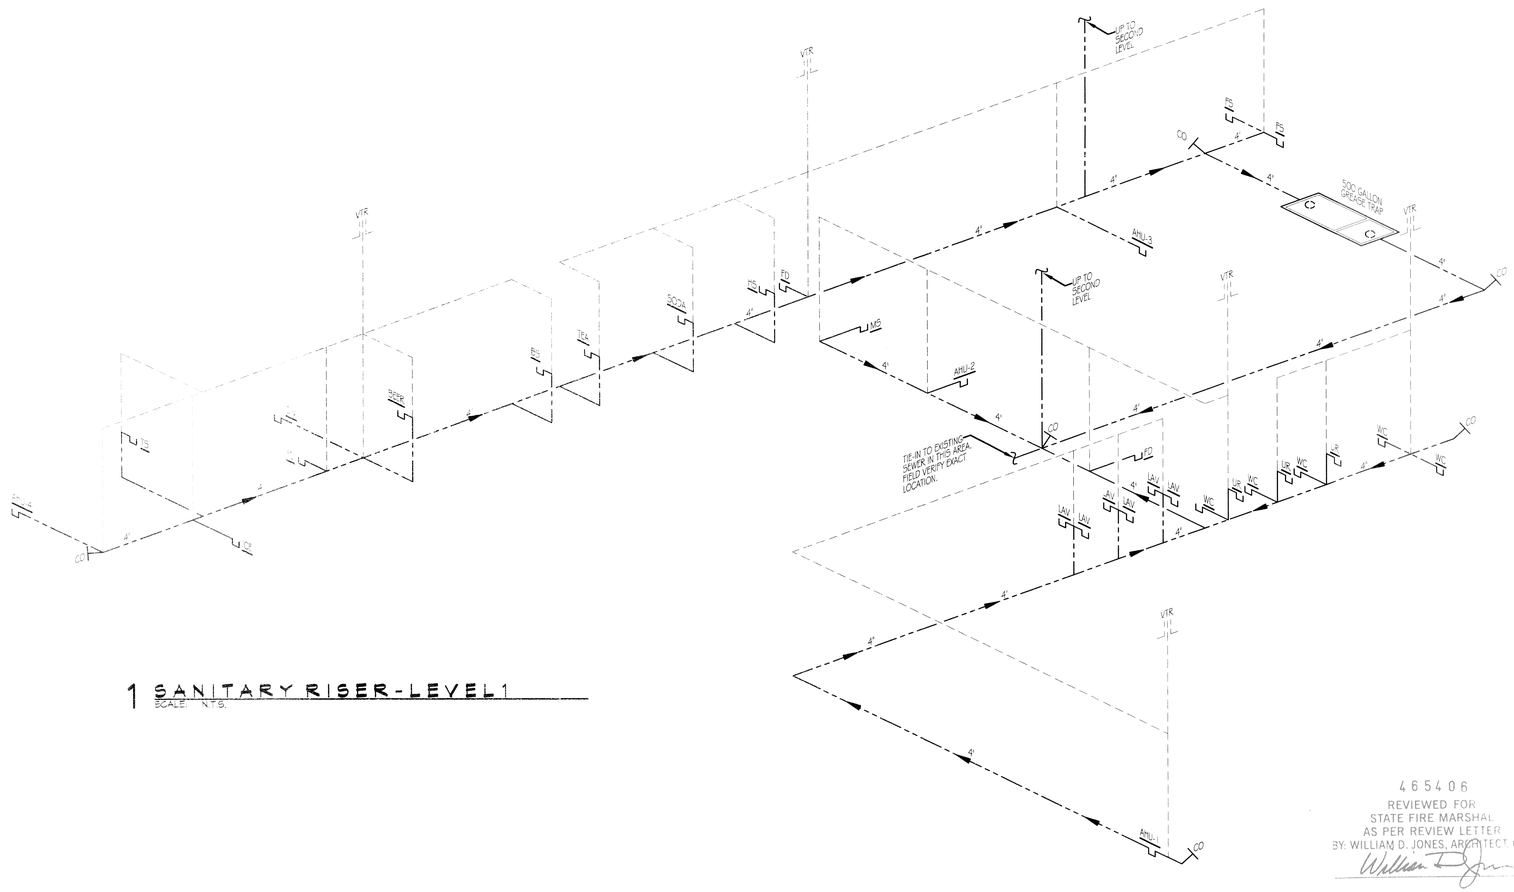

1 SANITARY RISER-LEVEL 1
SCALE: N.T.S.

465406
REVIEWED FOR
STATE FIRE MARSHAL
AS PER REVIEW LETTER
BY: WILLIAM D. JONES, ARCHITECT, CBO

DAMMON ENGINEERING, INC.
Architects & Engineers
www.dammonengineering.com
info@dammonengineering.com
PH: 985.649.5832
F: 985.641.5950

Chief Architect: Kevin J. Kinchen, NCARB
Chief Engineer: Brian Mistich, PE
554 Old Spanish Trail
Slidell, LA 70458

REVISIONS		
#	DESCRIPTION	DATE

SEAL:

KEVIN JAMES KINCHEN
REGISTERED ARCHITECT
3/11/15

RECEPTION HALL RENOVATION FOR:
BEV, INCORPORATED
211 COUSIN STREET
SLIDELL, LOUISIANA 70458

JOB No:	2220
DATE:	MARCH 09, 2015
DRAWN BY:	CKD
CHECKED BY:	KJK

© COPYRIGHT 2015 DAMMON ENGINEERING, INC. ALL RIGHTS RESERVED. THIS DRAWING AND THE DESIGNS INCORPORATED HEREIN, AS AN INSTRUMENT OF SERVICE, IS AND SHALL REMAIN THE PROPERTY OF DAMMON ENGINEERING, INC. AND MAY NOT BE USED IN WHOLE OR IN PART FOR ANY OTHER PROJECT WITHOUT THE WRITTEN AUTHORIZATION OF DAMMON ENGINEERING, INC. VISUAL CONTACT WITH THESE DRAWINGS SHALL CONSTITUTE PRIMA FACIE EVIDENCE OF ACCEPTANCE OF THESE RESTRICTIONS. ANY UNAUTHORIZED USE OF THESE DRAWINGS WILL BE AT THE SOLE RISK OF THE UNAUTHORIZED USER AND WITHOUT LIABILITY TO DAMMON ENGINEERING, INC.

SHEET TITLE:
SANITARY RISERS & DETAILS

DRAWING NUMBER:
P3

SHEET No: 11 of 19