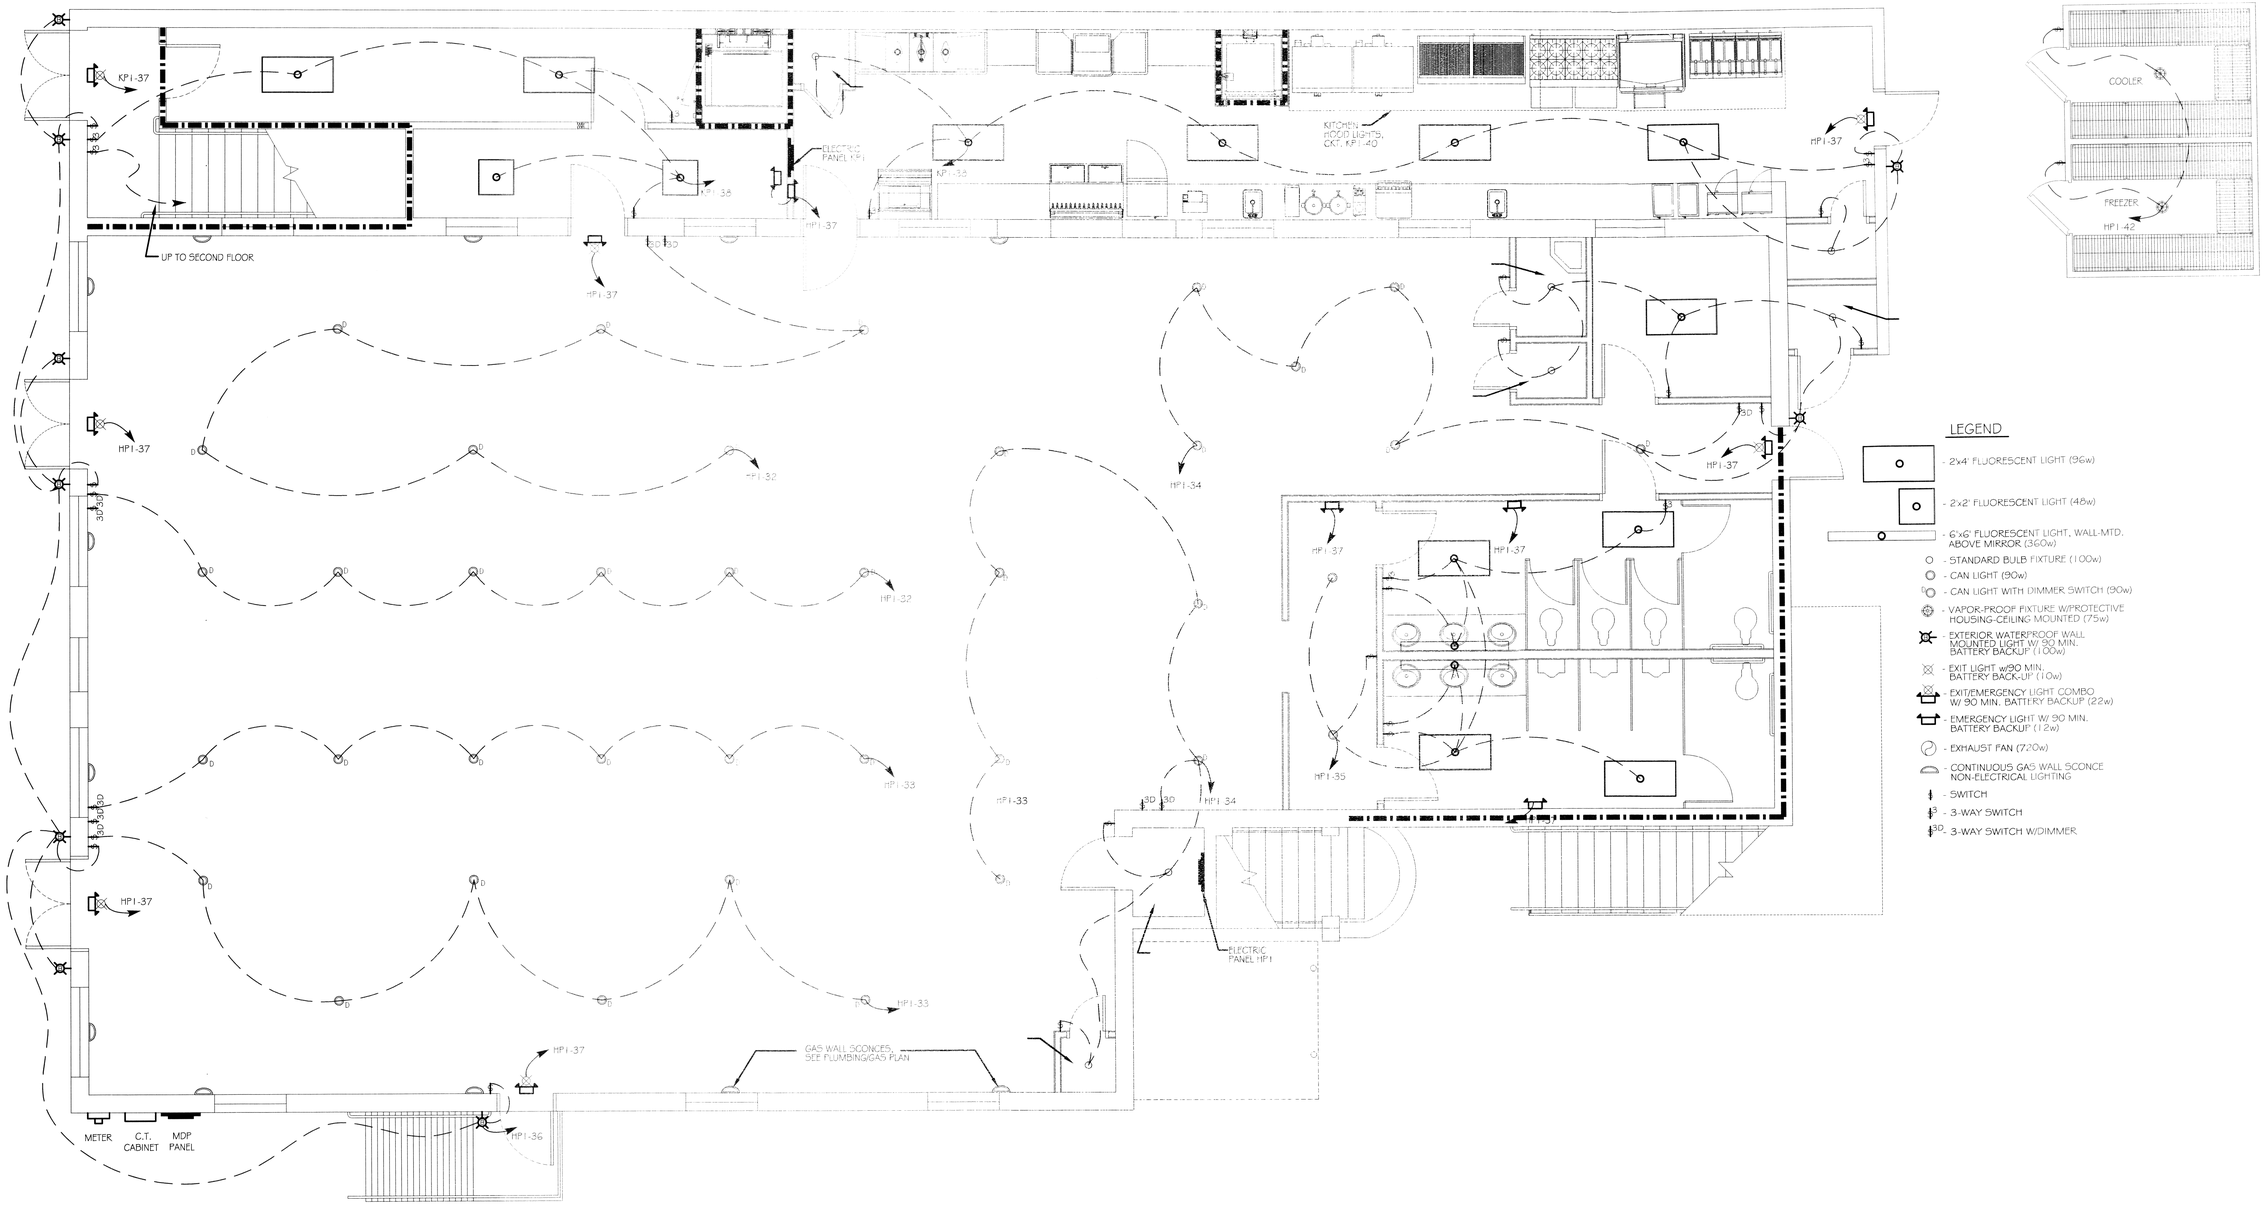

LEGEND

- 2x4' FLUORESCENT LIGHT (96w)
- 2x2' FLUORESCENT LIGHT (48w)
- 6'x6' FLUORESCENT LIGHT, WALL-MTD. ABOVE MIRROR (360w)
- STANDARD BULB FIXTURE (100w)
- CAN LIGHT (90w)
- CAN LIGHT WITH DIMMER SWITCH (90w)
- VAPOR-PROOF FIXTURE W/PROTECTIVE HOUSING-CEILING MOUNTED (75w)
- EXTERIOR WATERPROOF WALL MOUNTED LIGHT W/ 90 MIN. BATTERY BACKUP (100w)
- EXIT LIGHT w/90 MIN. BATTERY BACK-UP (10w)
- EXIT/EMERGENCY LIGHT COMBO W/ 90 MIN. BATTERY BACKUP (22w)
- EMERGENCY LIGHT W/ 90 MIN. BATTERY BACKUP (12w)
- EXHAUST FAN (720w)
- CONTINUOUS GAS WALL SCONCE NON-ELECTRICAL LIGHTING
- SWITCH
- 3-WAY SWITCH
- 3D - 3-WAY SWITCH W/DIMMER

465406
REVIEWED FOR
STATE FIRE MARSHAL
AS PER REVIEW LETTER
BY: WILLIAM D. JONES, ARCHITECT, CBO

1 ELECTRICAL LIGHTING PLAN - LEVEL 1

SCALE: 1/4" = 1'-0"

DAMMON ENGINEERING, INC.
architects & engineers
www.dammonengineering.com
info@dammonengineering.com
PH: 985.649.5832
F: 985.641.5950

Chief Architect: Kevin J. Kinchen, NCARB
Chief Engineer: Brian Mistich, PE
934 Ott Street, Suite 101
Slidell, LA 70458

#	DESCRIPTION	DATE
	REVISIONS	

SEAL:

2/11/15

RECEPTION HALL RENOVATION FOR:

BEV, INCORPORATED

211 COUSIN STREET
SLIDELL, LOUISIANA 70458

JOB No: 2220 | DATE: MARCH 18, 2015

DRAWN BY: | CHECKED BY: KJK

THIS DOCUMENT, CONTAINING THE ARCHITECTURAL DESIGN, PLANS AND SPECIFICATIONS, IS PROPRIETARY AND PROTECTED BY FEDERAL COPYRIGHT LAWS AND OTHER LAWS. THE ARCHITECT RETAINS ALL RIGHTS UNDER THE COPYRIGHT LAWS AND OTHER LAWS. THIS DOCUMENT MAY NOT BE REPRODUCED IN WHOLE OR IN PART IN ANY FORM OR BY ANY ELECTRONIC OR MECHANICAL MEANS WITHOUT THE ARCHITECT'S PERMISSION. THIS DOCUMENT MAY NOT BE USED FOR ANY PURPOSE OTHER THAN THAT FOR WHICH IT IS PREPARED.

SHEET TITLE:
ELECTRICAL LIGHTING PLAN LEVEL 1

DRAWING NUMBER:

E2

SHEET No: 16 of 19