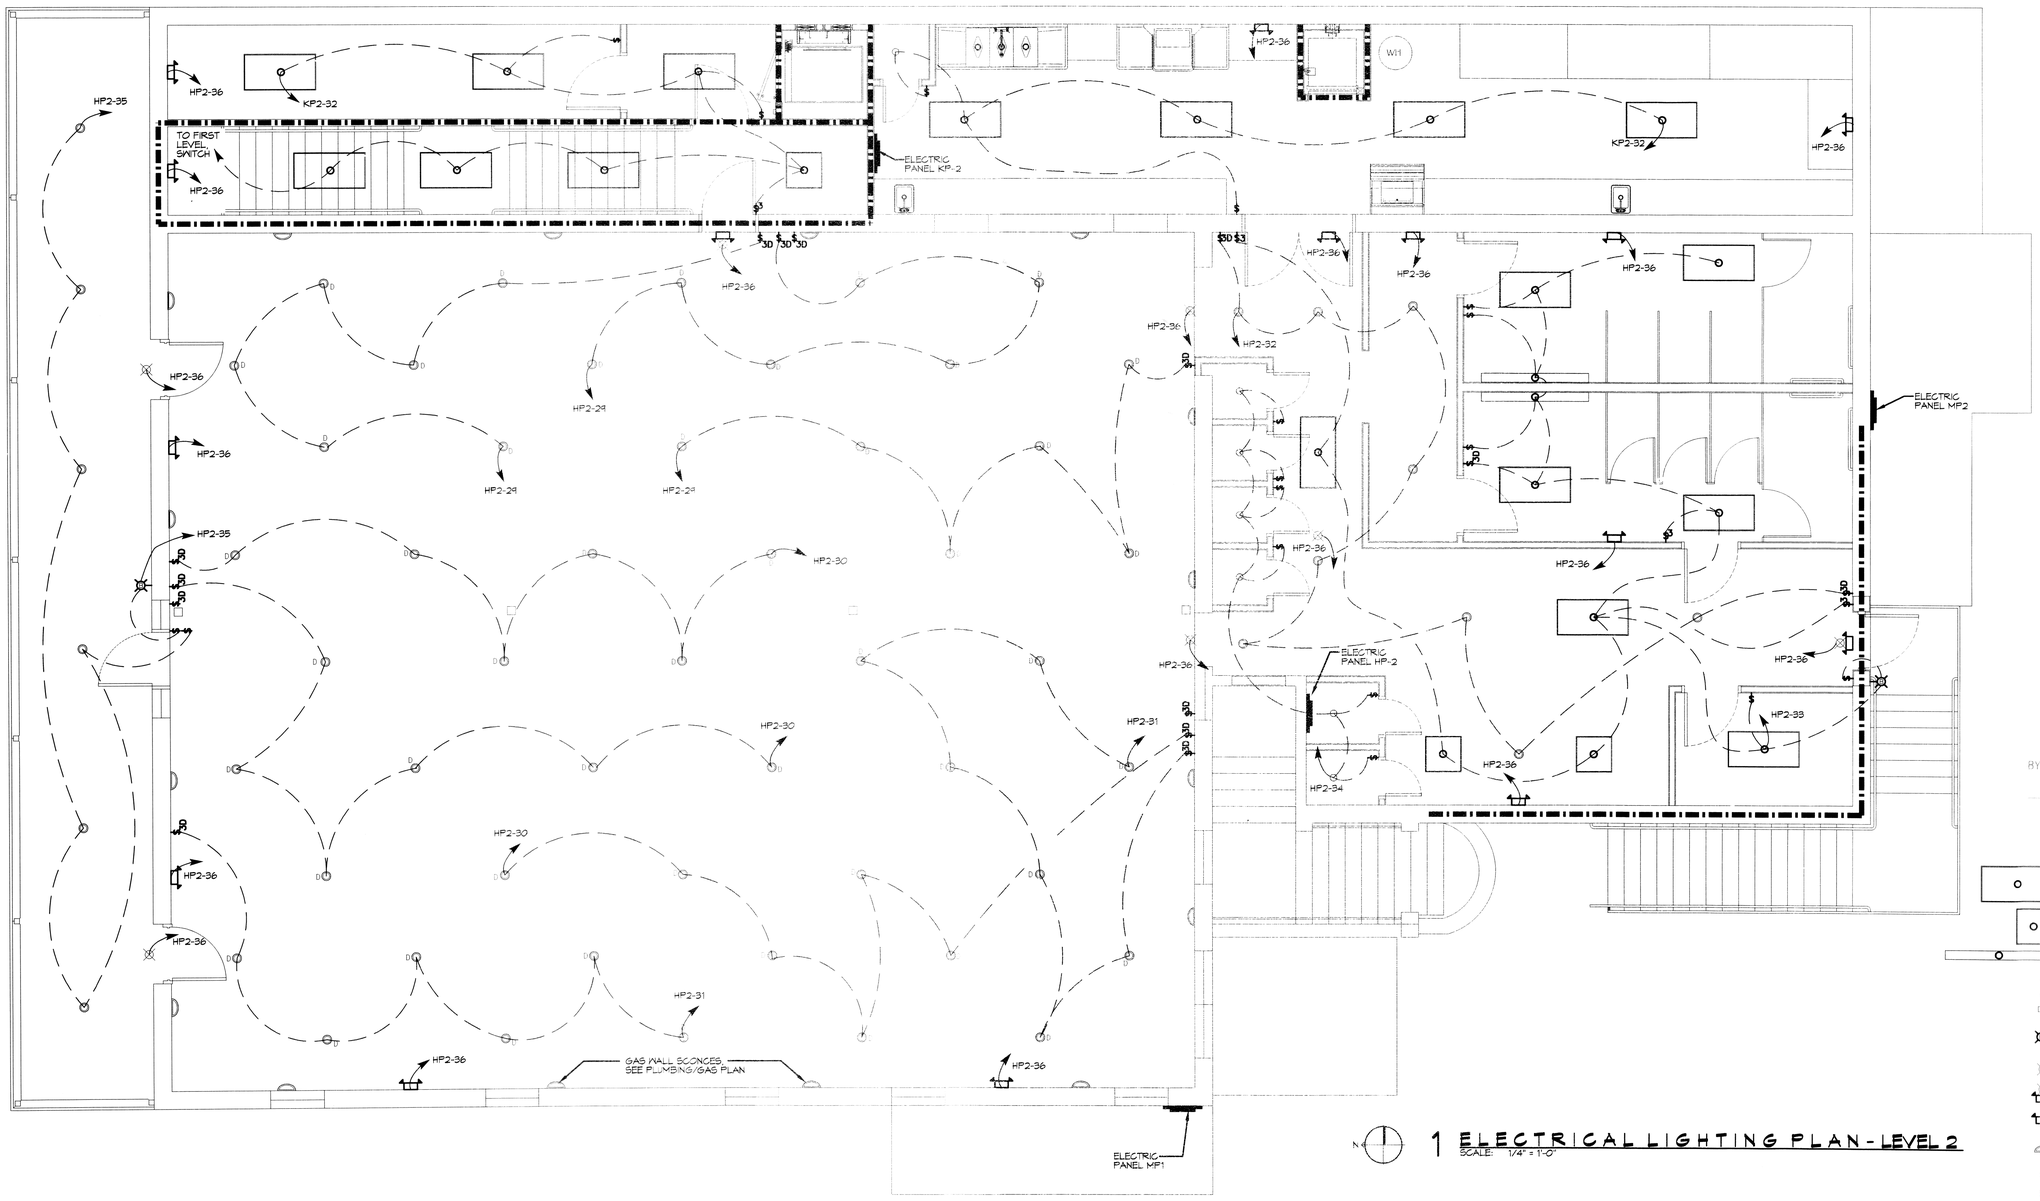

465406
REVIEWED FOR
STATE FIRE MARSHAL
AS PER REVIEW LETTER
BY: WILLIAM D. JONES, ARCHITECT, CBO

LEGEND

- 2'x4' FLUORESCENT LIGHT (96w)
- 2'x2' FLUORESCENT LIGHT (48w)
- 6'x6' FLUORESCENT LIGHT, WALL-MTD. ABOVE MIRROR (360w)
- STANDARD BULB FIXTURE (100w)
- CAN LIGHT (90w)
- CAN LIGHT WITH DIMMER SWITCH (90w)
- EXTERIOR WATERPROOF WALL MOUNTED LIGHT W/ 90 MIN. BATTERY BACKUP (100w)
- EXIT LIGHT w/90 MIN. BATTERY BACK-UP (10w)
- EXIT/EMERGENCY LIGHT COMBO W/ 90 MIN. BATTERY BACKUP (22w)
- EMERGENCY LIGHT W/ 90 MIN. BATTERY BACKUP (12w)
- CONTINUOUS GAS WALL SCONCE NON-ELECTRICAL LIGHTING
- SWITCH
- 3-WAY SWITCH
- 3-WAY SWITCH W/DIMMER

N

1 ELECTRICAL LIGHTING PLAN - LEVEL 2
SCALE: 1/4" = 1'-0"

DAMMON ENGINEERING, INC.
Architects & Engineers
www.dammonengineering.com
info@dammonengineering.com
P: 985.641.5522
F: 985.641.5950
Chief Architect: Kevin J. Kinchen, NCARB
Chief Engineer: Brian Mastich, PE
5544 Old Spanish Trail
Slidell, LA 70458

#	DESCRIPTION	REVISIONS	DATE

SEAL:

KEVIN J. KINCHEN
REG. No. 30377
STATE OF LOUISIANA
REGISTERED ARCHITECT

3/11/15

RECEPTION HALL RENOVATION FOR:

BEV, INCORPORATED

211 COVEN STREET
SLIDELL, LOUISIANA 70458

JOB No: 2220 DATE: MARCH 03, 2015
DRAWN BY: KJK CHECKED BY: CMD

These drawings are the property of Dammon Engineering. Any reproduction or distribution of these drawings or any part thereof without written consent of Dammon Engineering is prohibited. Only those versions of drawings bearing the seal of Dammon Engineering are valid. The drawings and specifications represented by these drawings are intended for use on the project for which they were prepared and are not intended for reuse on other projects. Any reuse without written consent by Dammon Engineering for any other project is prohibited. Copyright © 2015 Dammon Engineering

SHEET TITLE:
ELECTRICAL LIGHTING PLAN LEVEL 2

DRAWING NUMBER:
E4

SHEET No: 18 of 19