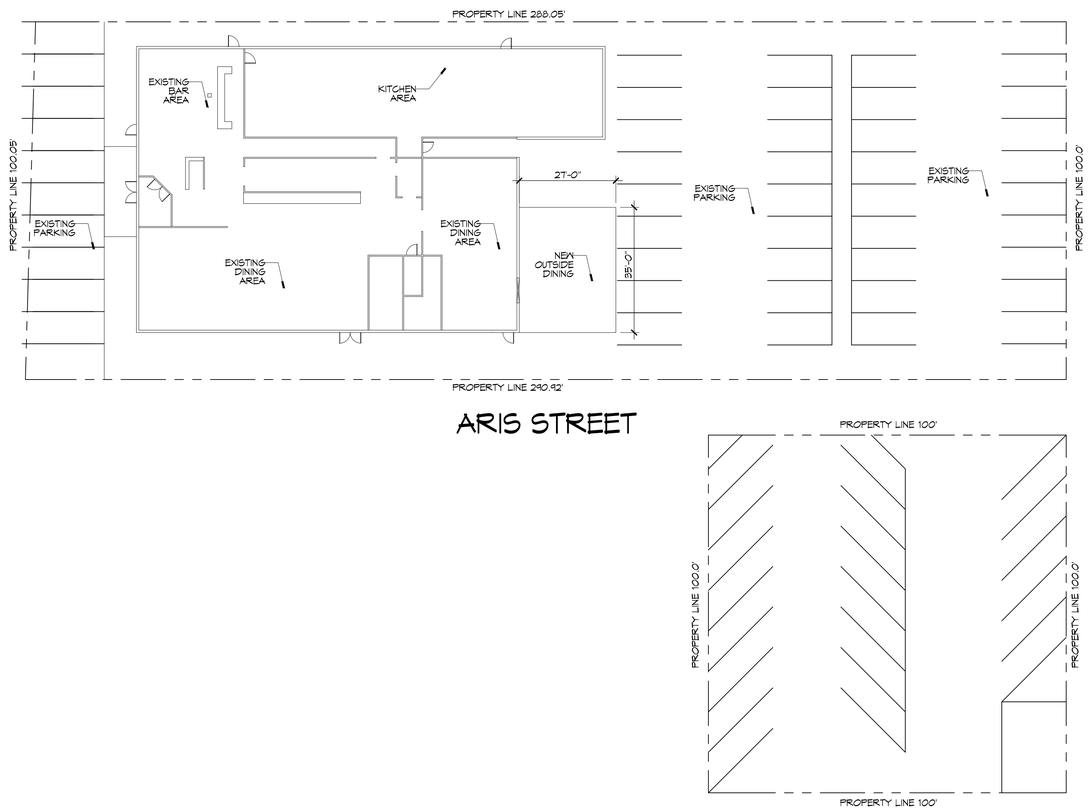

N

1 OVER ALL SITE PLAN WITH EXISTING PARKING
SCALE: 1"=20'-0"

DAMMON ENGINEERING, INC.
Architects & Engineers
Chief Architect: Kevin J. Kinchen, NCARB
Chief Engineer: Blake Welch, PE
554 Old Spanish Trail
Slidell, LA 70458
www.dammoneng.com
info@dammoneng.com
PH: 985.649.5832
F: 985.641.5950

#	DESCRIPTION	DATE

REVISIONS

SEAL:

EL PASO RESTAURANT
601 VETERANS BLVD.
METAIRIE AVE., LA

JOB No: 2242
DATE: 11-22-15
DRAWN BY: CKD
CHECKED BY: BAW

THIS DRAWING IS PROPERTY OF DAMMON ENGINEERING. THERE IS NO EXPRESSED OR IMPLIED LICENSE OR OTHER RIGHT TO REPRODUCE, USE OR DISCLOSE THIS DRAWING OR ANY PART THEREOF WITHOUT THE WRITTEN CONSENT OF DAMMON ENGINEERING. ALL RIGHTS RESERVED. COPYRIGHT © 2015 DAMMON ENGINEERING, INC.

SHEET TITLE:
OVER ALL SITE PLAN WITH PARKING

DRAWING NUMBER:
C102

SHEET No: 1 of #1