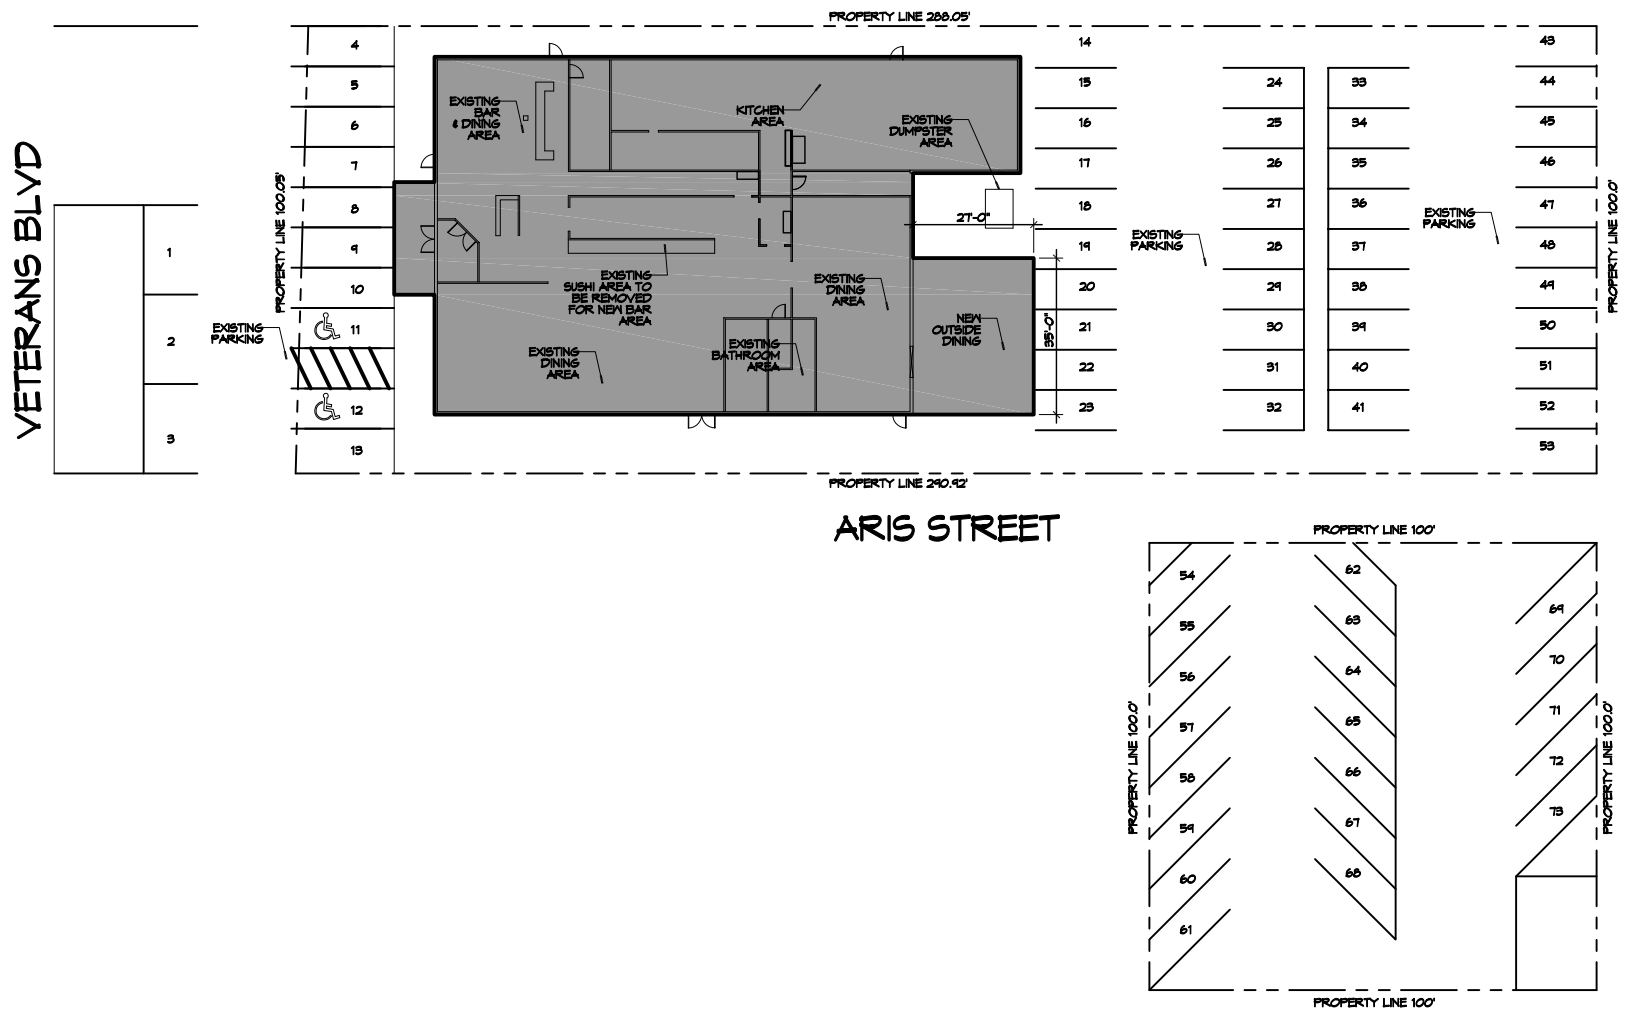

1 EXISTING SITE PLAN & PARKING
SCALE: 1"=20'-0"

N

DAMMON ENGINEERING, INC.
LOUISIANA & MISSISSIPPI

Chief Engineer Brian Maisch, PE
554 Old Spanish Trail
www.dammonengineering.co
info@dammonengineering.co

#	DESCRIPTION	DATE

REVISIONS

SEAL:

EL PASO MEXICAN RESTAURANT

601 VETERANS BLVD.
METAIRIE AVE, LOUISIANA

JOB No: 22366 DATE: 12-20-18

The above information and ideas contained herein, shall not be used for any purpose not specifically mentioned in writing by the Dammon Engineering, and shall remain the property of Dammon Engineering, and be given forward upon the request of the owner, or any other person or firm, or used for any other purpose than specified without the written consent of Dammon Engineering.

SHEET TITLE:
EXISTING SITE PLAN & PARKING

DRAWING NUMBER:
C100

SHEET No: 1 of 64

FILE NAME: J:\~ RESTAURANTS\366 – El Paso 601 Veterans\Drawings\Current Drawings\C100-Site parking Plan.dwg PLOT DATE & TIME: Monday, December 03, 2018 4:24:57 PM