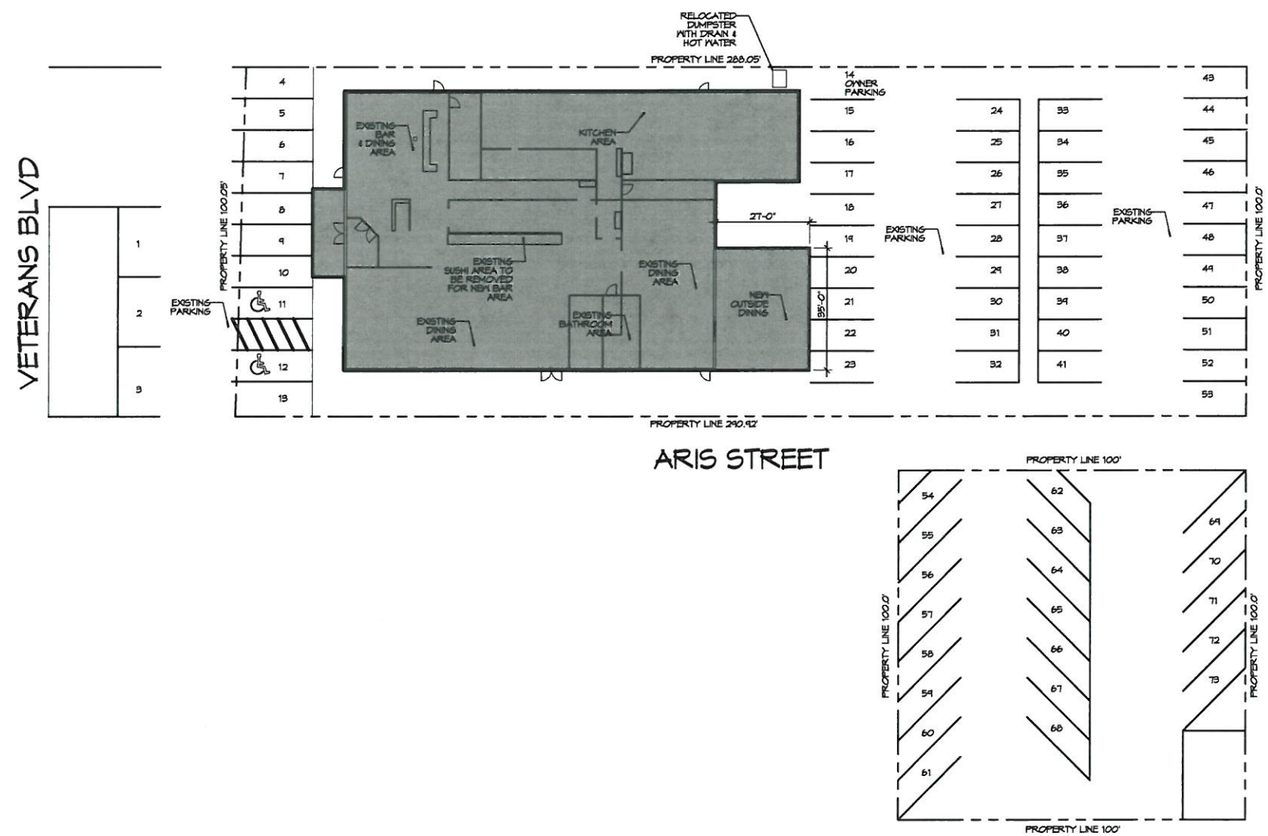

1 EXISTING SITE PLAN & PARKING
SCALE 1"=20'-0"

STATE OF LOUISIANA
BRIAN A. MISTICH
License No. 30187
PROFESSIONAL ENGINEER
12/21/2015

I HAVE RESEARCHED THE BUILDING AND RELATED CODES OF JEFFERSON PARISH AND THE LOUISIANA STATE UNIFORM CONSTRUCTION CODE AND TO THE BEST OF MY KNOWLEDGE AND BELIEF THESE DRAWINGS ARE IN COMPLIANCE THEREWITH.

DAMMON ENGINEERING, INC.
LOUISIANA & MISSISSIPPI
www.dammonengineering.com
info@dammonengineering.com
PH: 985.649.5832 F: 985.641.5950
Chief Engineer: Brian Mistich, PE
554 Old Spanish Trail
Slidell, LA 70458

#	DESCRIPTION	DATE

REVISIONS

SEAL:

EL PASO MEXICAN RESTAURANT
601 VETERANS BLVD.
METAIRIE AVE, LOUISIANA

JOB No:	2266
DATE:	12-21-15
DRAWN BY:	CKD
CHECKED BY:	BAM

THIS DRAWING AND SPECIFICATIONS, DESIGNS AND ARRANGEMENTS REPRESENTED THEREIN ARE THE PROPERTY OF DAMMON ENGINEERING, INC. AND WERE PREPARED FOR USE ON THE PROJECT DESCRIBED HEREIN. THEY ARE NOT TO BE USED BY ANY PERSON FOR ANY OTHER PROJECT, EXCEPT BY AGREEMENT WITH DAMMON ENGINEERING, INC. ALL REPRODUCTIONS, COPIES OR SUBSTITUTIONS OF THIS DRAWING, DESIGN OR SPECIFICATION, WITHOUT THE WRITTEN CONSENT OF DAMMON ENGINEERING, INC. ARE PROHIBITED.

SHEET TITLE:
EXISTING SITE PLAN & PARKING

DRAWING NUMBER:
C100

SHEET No: 1 of #4