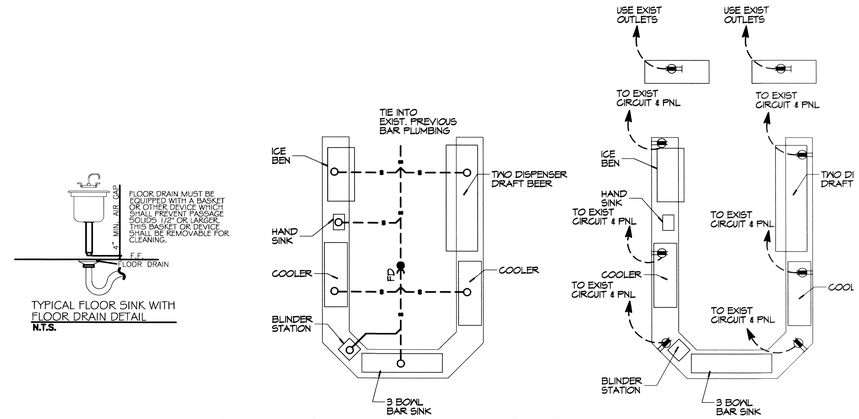

2 BAR AREA/PLUMBING & ELECTRICAL
SCALE: 3/16" = 1'-0"

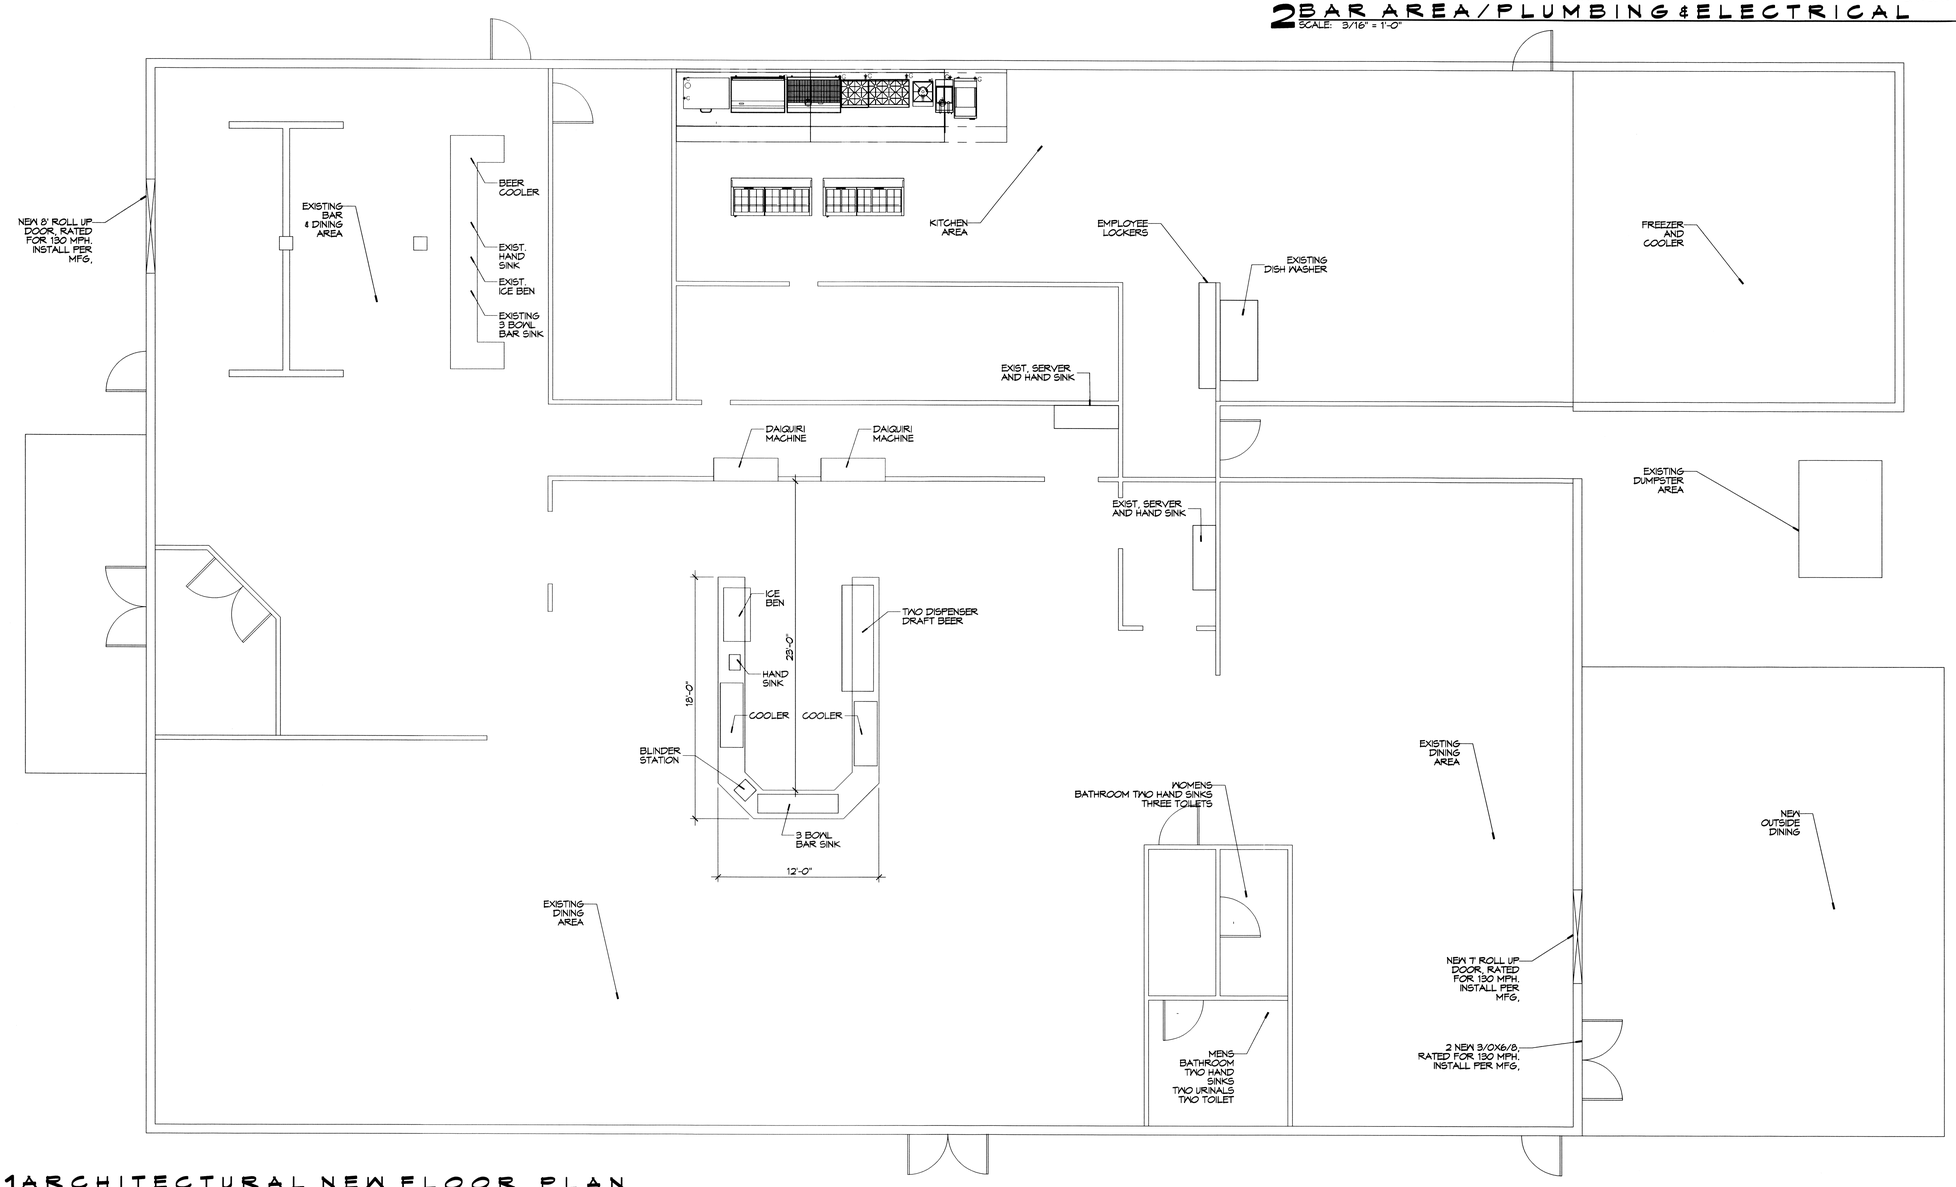

1 ARCHITECTURAL NEW FLOOR PLAN
SCALE: 3/16" = 1'-0"

DAMMON ENGINEERING, INC.
LOUISIANA & MISSISSIPPI
www.dammonengineering.com
info@dammonengineering.com
PH: 985.649.5832 F: 985.641.5950
Chief Engineer: Brian Mistich, PE
554 Old Spanish Trail
Slidell, LA 70458

#	DESCRIPTION	DATE

REVISIONS

SEAL:

STATE OF LOUISIANA
BRIAN A. MISTICH
License No. 30187
PROFESSIONAL ENGINEER
12/8/2015

EL PASO MEXICAN RESTAURANT
601 VETERANS BLVD.
METAIRIE AVE., LOUISIANA

JOB No:	2266	DATE:	12-04-15
DRAWN BY:	CKD	CHECKED BY:	BAM

The items shown on these plans, specifications, designs and arrangements represented thereby are property of Dammon Engineering, Inc. and are to be used only for the purpose for which they are prepared and provided to the client in connection with the project for which they have been specifically prepared by Dammon Engineering, Inc. Any other use or reproduction without the written consent of Dammon Engineering, Inc. is prohibited. Title to the plans and specifications remain with Dammon Engineering, Inc. Visual contact with these plans and specifications shall constitute prima facie evidence of acceptance of these restrictions.

SHEET TITLE:
ARCHITECTURAL FLOOR PLAN, PLUMBING & ELECTRICAL

DRAWING NUMBER:
A101

SHEET No: 2 of #4