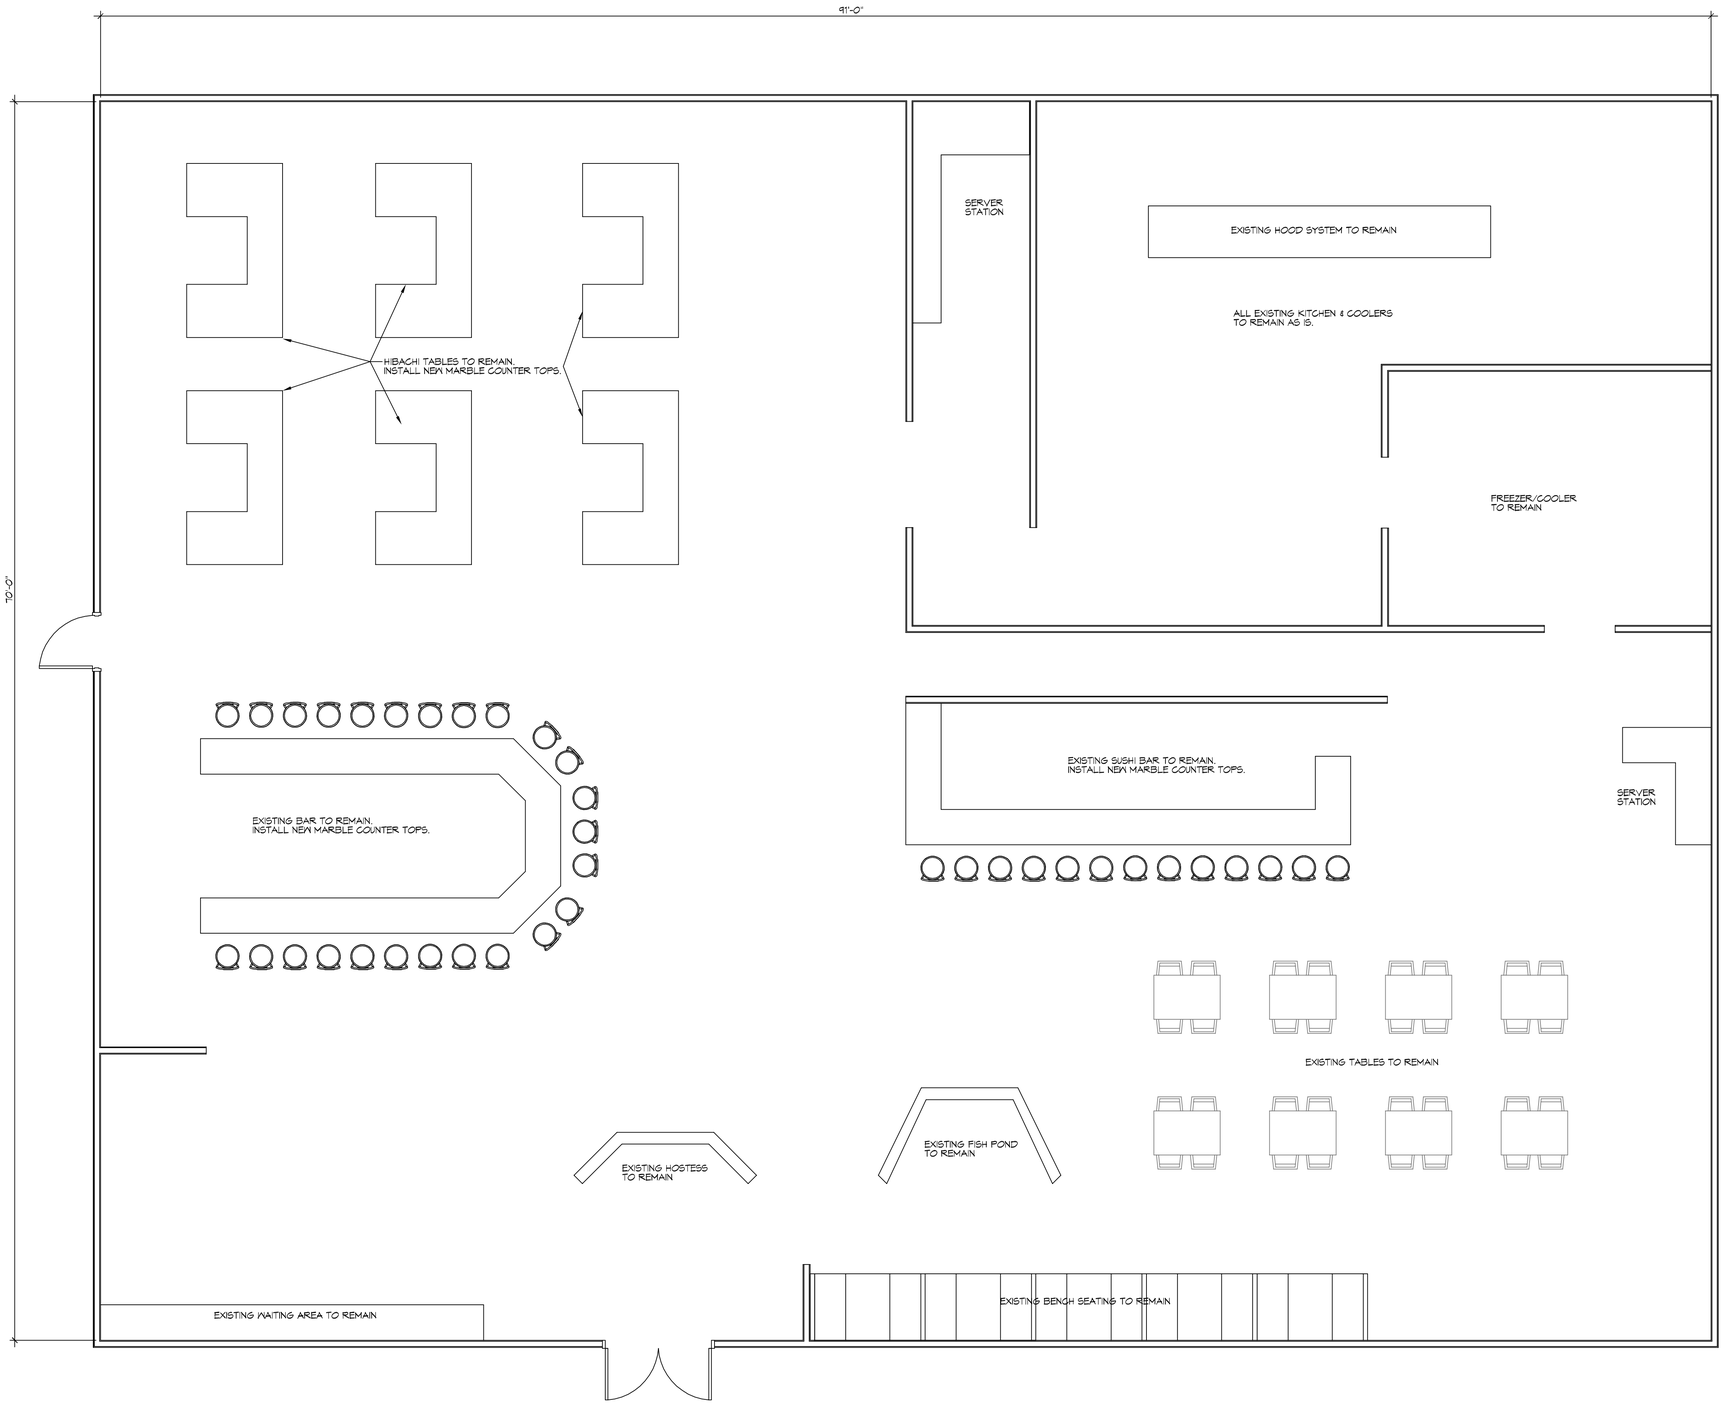

1 EXISTING RESTAURANT AND BAR AREA
SCALE: 1/4" = 1'-0"

DAMMON ENGINEERING, INC.
LOUISIANA & MISSISSIPPI

Chief Engineer: Brian Mastch, PE
554 Old Spanish Trail
Slidell, LA 70458
www.dammonengineering.com
info@dammonengineering.com
PH: 985.649.5832

REVISIONS

#	DESCRIPTION	DATE

SEAL:

RESTROOMS AND BAR
OSHAKA HABACHI GRILL & SUSHI BAR
712 - 110 SERVICE ROAD
SLIDELL, LA. 70461

JOB No:	2330	DATE:	02-15-18
DRAWN BY:	CKD	CHECKED BY:	JMS

This plan is copyrighted by Dammon Engineering, Inc. Copyright 2018. Dammon Engineering, Inc. shall remain the property of Dammon Engineering, and no part thereof shall be used for any purpose other than for the specific project for which it was prepared. Any other use, including reuse on other projects, or alterations to this plan, without the express written consent of Dammon Engineering, Inc. is prohibited. Dammon Engineering, Inc. assumes no responsibility for any such alterations.

SHEET TITLE:
EXISTING LAYOUT OF RESTAURANT AND BAR LAYOUT

DRAWING NUMBER:
A100

SHEET No: 1 of #1

FILE NAME: J:\- PROJECTS\2330 - Osaka Hibachi Grill & Sushi Bar\Current Drawings\A100 - Existing .dwg PLOT DATE & TIME: Thursday, February 15, 2018 10:23:22 AM