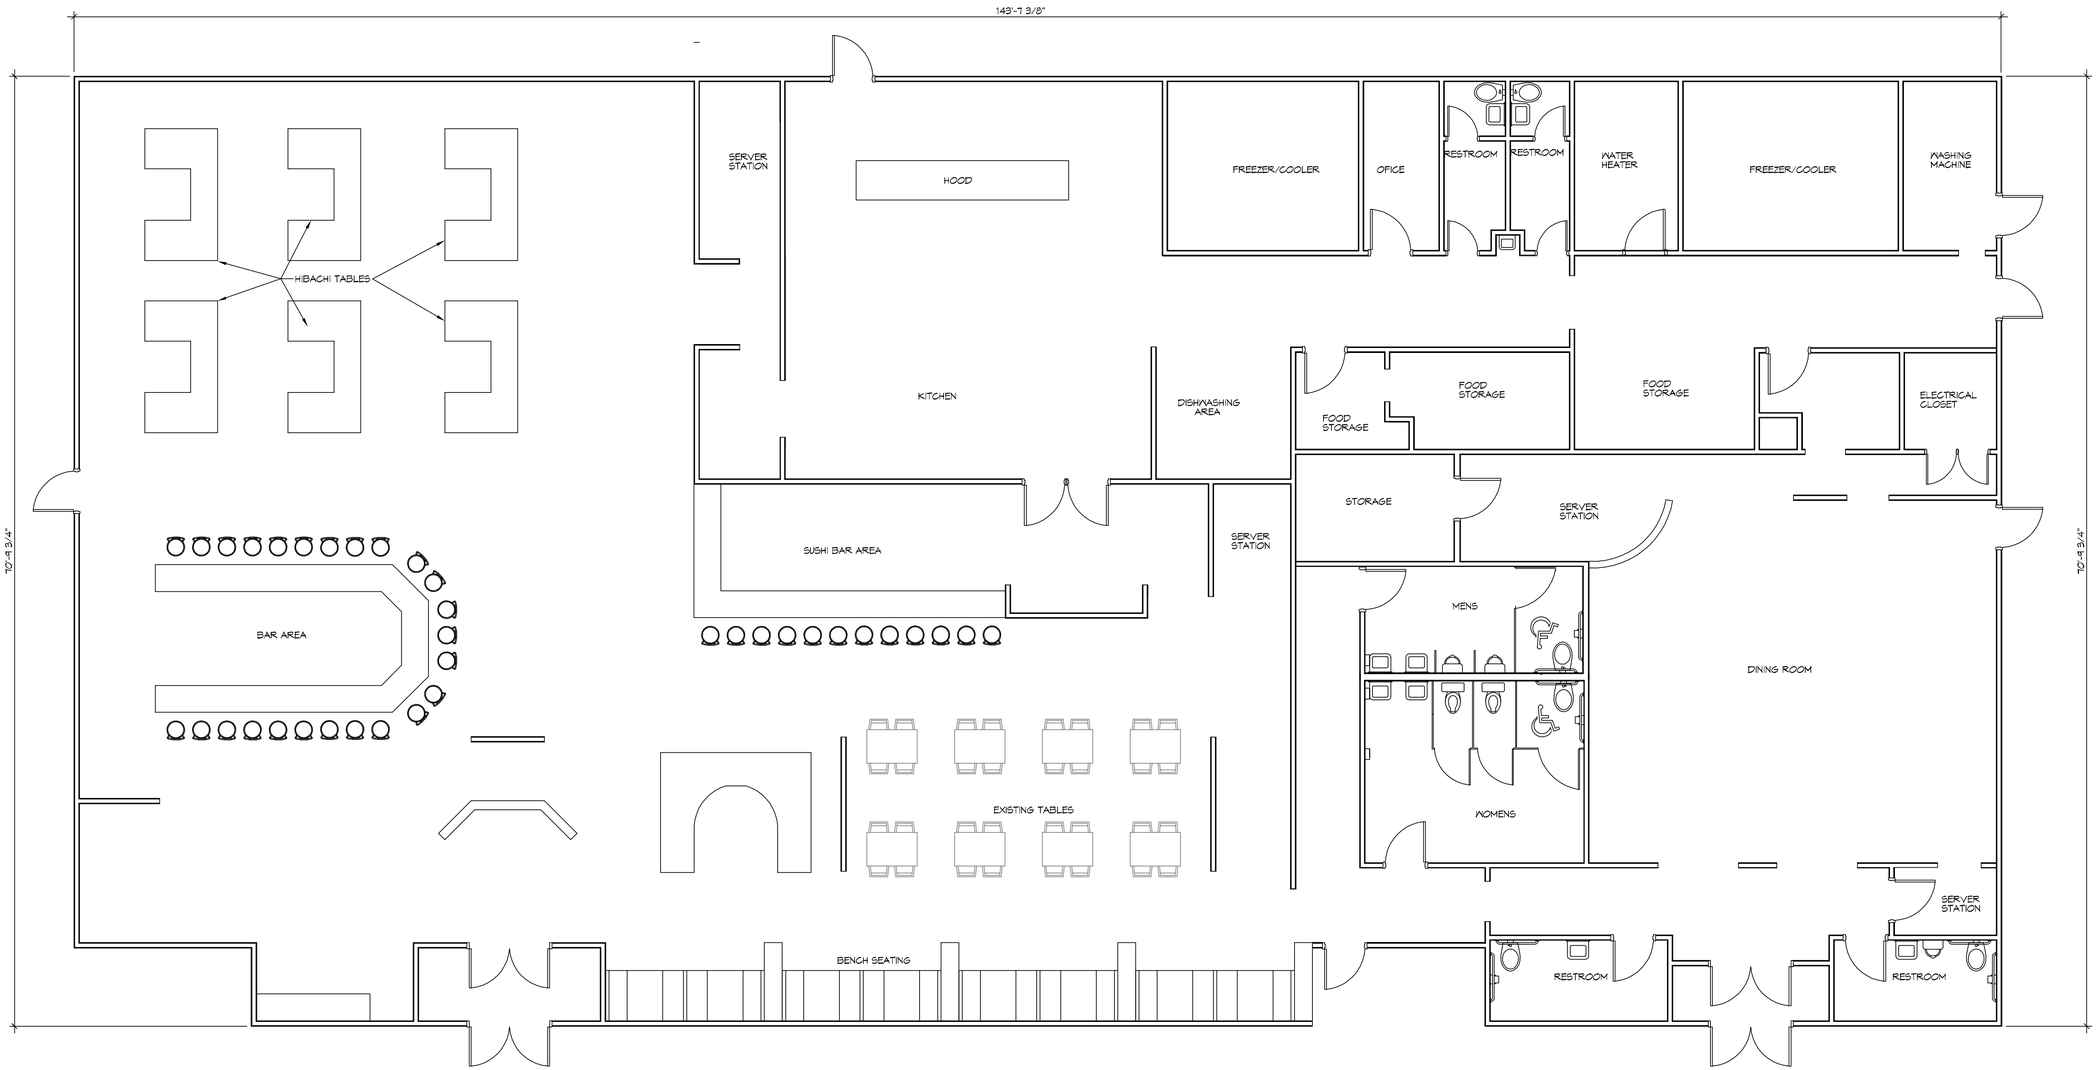

1 EXISTING RESTAURANT LAYOUT
SCALE: 3/16" = 1'-0"

DAMMON ENGINEERING, INC.
LOUISIANA & MISSISSIPPI

www.dammonengineering.com
info@dammonengineering.com
PH: 985.649.5832

Chief Engineer: Brian Mirtich, PE
554 Old Spanish Trail
Slidell, LA 70458

#	DESCRIPTION	DATE

REVISIONS

SEAL:

RESTAURANT LAYOUT
OSHAKA HABACHI
GRILL & SUSHI
BAR

742 I-10 SERVICE ROAD
SLIDELL, LA 70461

JOB No:	2330	DATE:	03-28-18
DRAWN BY:	CKD	CHECKED BY:	JMS

This drawing is the property of Dammon Engineering, and shall not be reproduced, distributed or used without written permission. Ideas, designs, and arrangements shown on this drawing are the property of Dammon Engineering, and are not to be disclosed or used outside the scope of Dammon Engineering's agreement with its client, except for the purpose for which they are furnished. Reproduction, in whole or in part, without written permission of Dammon Engineering, is prohibited. Any alterations made to this drawing by other than Dammon Engineering personnel are unauthorized and will not be recognized as the work product or instrument of service of Dammon Engineering.

SHEET TITLE:
EXISTING LAYOUT
OF RESTAURANT AND BAR

DRAWING NUMBER:

A100

SHEET No: 1 of #1