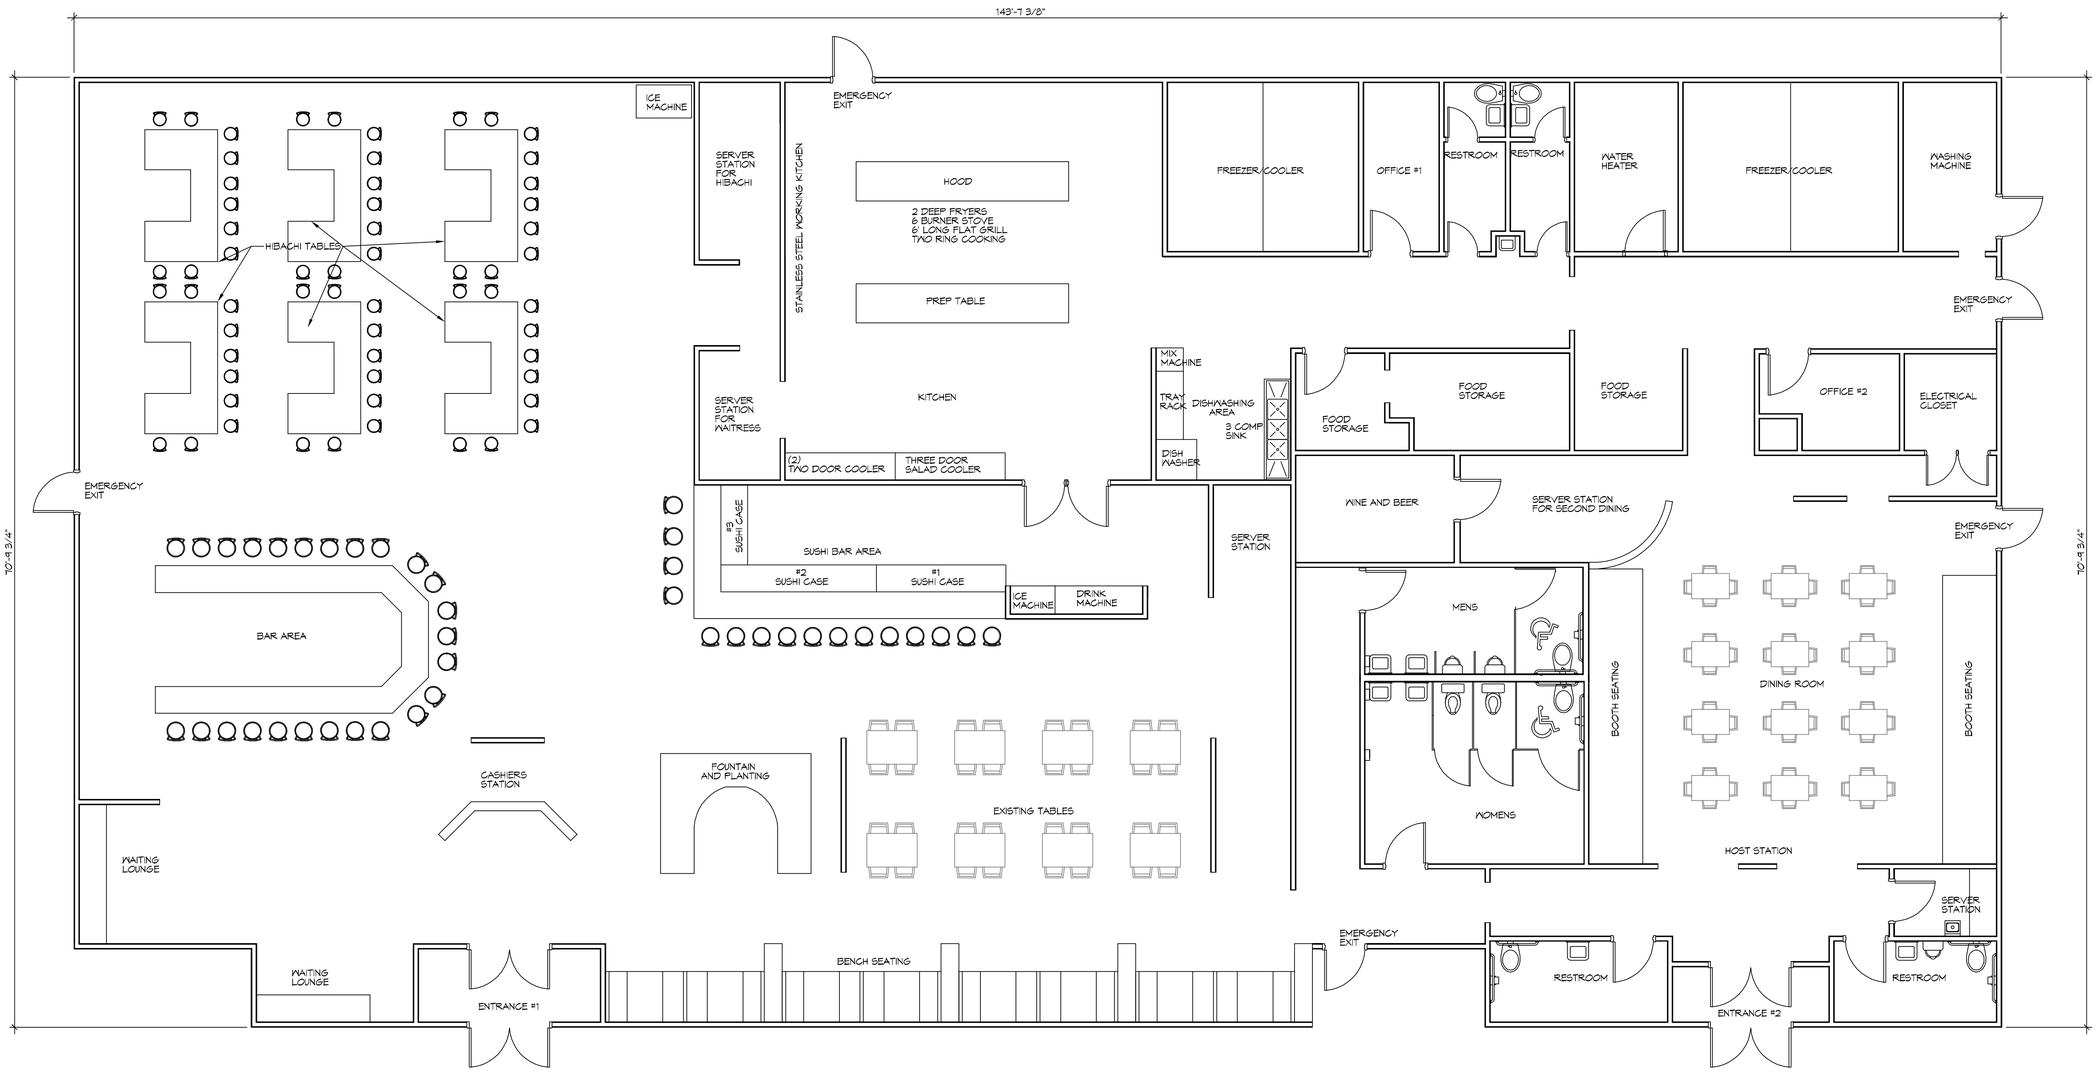

1 EXISTING RESTAURANT LAYOUT
SCALE: 3/16" = 1'-0"

DAMMON ENGINEERING, INC.
LOUISIANA & MISSISSIPPI

www.dammonengineering.com
info@dammonengineering.com
PH: 985.649.5832

Chief Engineer: Brian Mistich, PE
554 Old Spanish Trail
Slidell, LA 70458

#	DESCRIPTION	DATE

REVISIONS

SEAL:

RESTAURANT LAYOUT
OSHAKA HABACHI
GRILL & SUSHI
BAR

752 I-10 SERVICE ROAD
SLIDELL, LA. 70461

JOB No: 2330
DATE: 03-26-18
DRAWN BY: CKD
CHECKED BY: JMS

The client is hereby the owner of the Dammon Engineering, Inc. and shall be considered the author of the work. This work is protected by the Federal Copyright Act of 1976 and other applicable state and international laws. The work shall remain the property of Dammon Engineering, Inc. and you shall not alter the contents of the work or remove any notices of copyright, trademark, or other proprietary rights from the work. Unauthorized use of the work may violate copyright laws, trademarks and other laws. Except as expressly set forth herein, there shall be no implied or other licenses or rights in the work.

SHEET TITLE:
EXISTING LAYOUT
OF RESTAURANT AND BAR

DRAWING NUMBER:
A100

SHEET No: 1 of #1