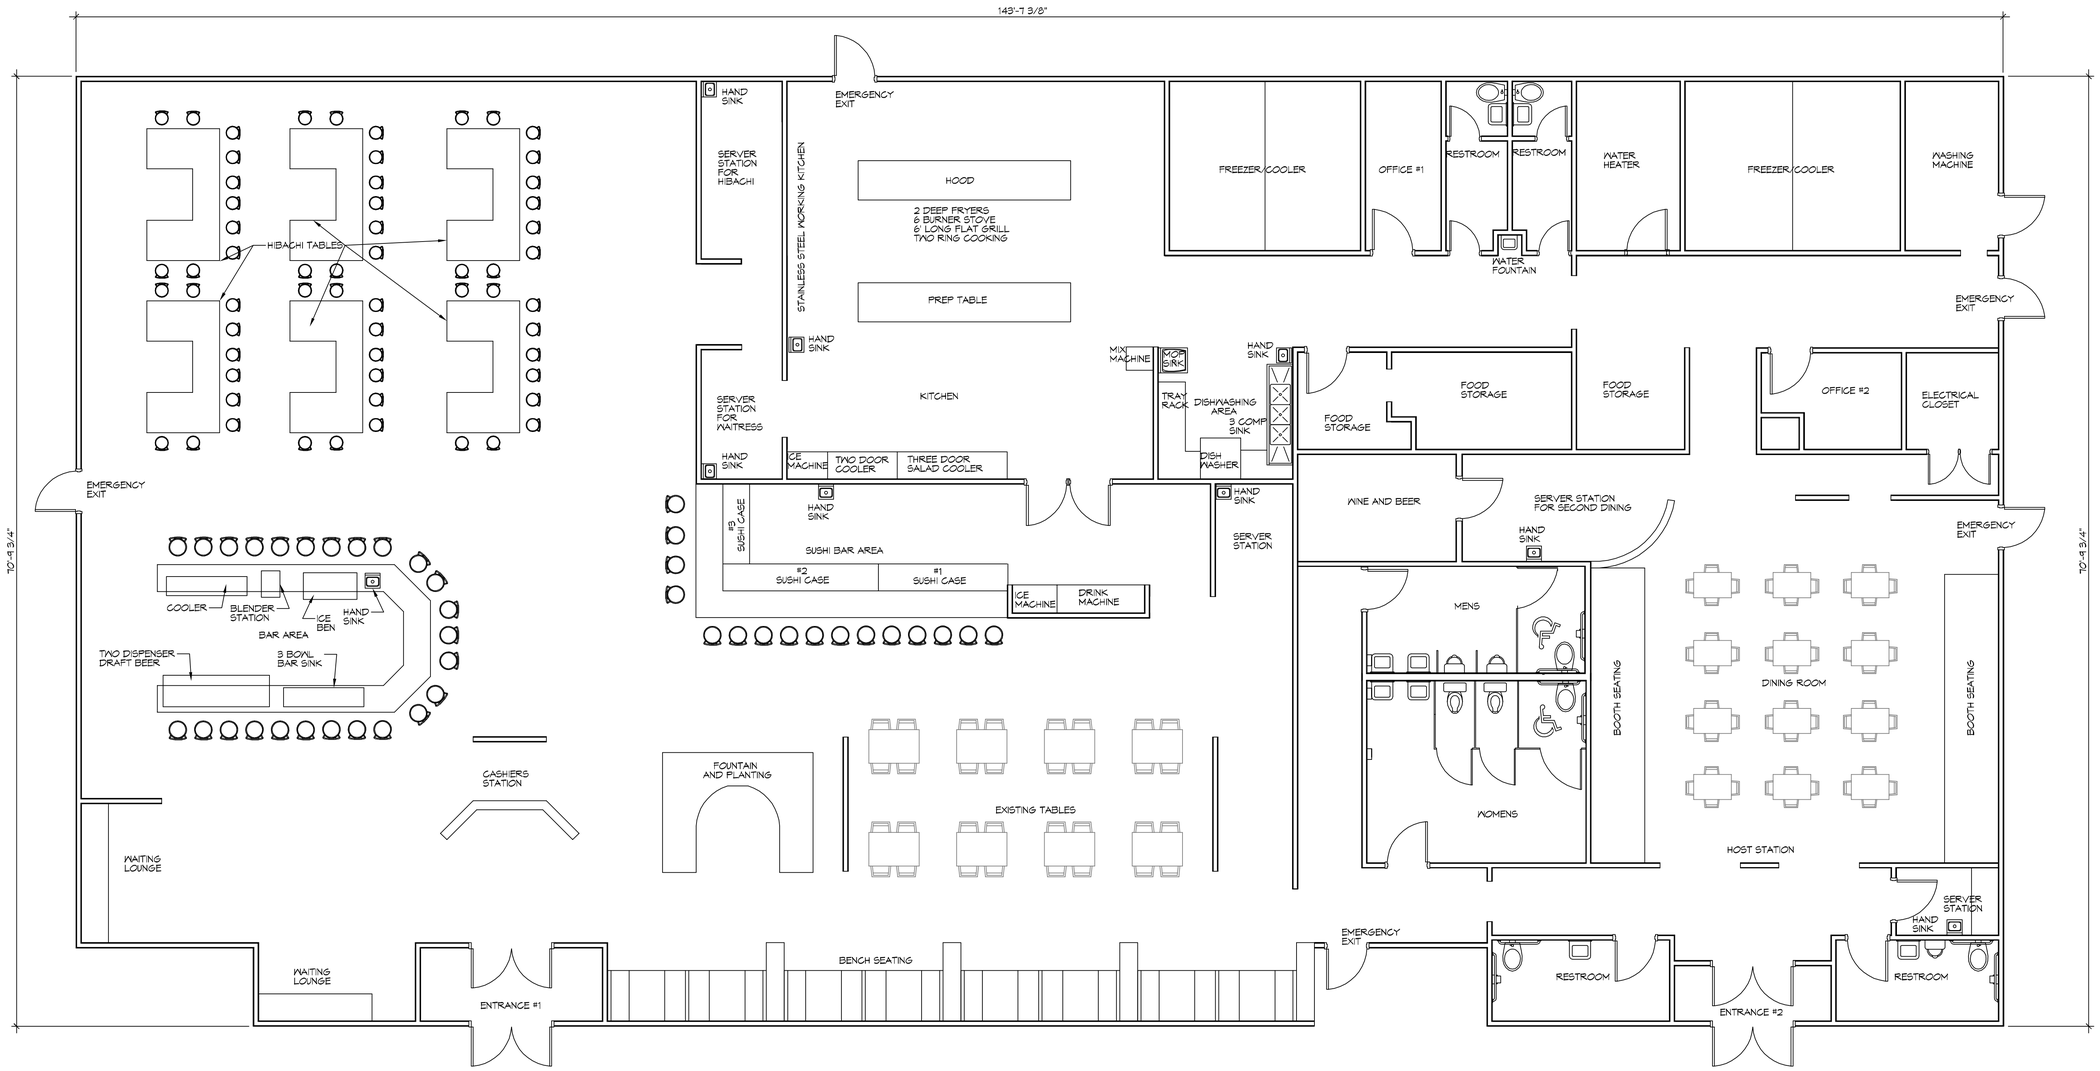

1 EXISTING RESTAURANT LAYOUT
SCALE: 3/16" = 1'-0"

DAMMON ENGINEERING, INC.
LOUISIANA & MISSISSIPPI

Chief Engineer: Brian Mistich, PE
554 Old Spanish Trail
Slidell, LA 70458
www.dammonengineering.com
info@dammonengineering.com
PH: 985.649.5832

REVISIONS

#	DESCRIPTION	DATE

SEAL:

RESTAURANT LAYOUT
OSHAKA HABACHI GRILL & SUSHI BAR
7-12 I-10 SERVICE ROAD
SLIDELL, LA 70461

JOB No:	2330	DATE:	03-28-18
DRAWN BY:	CKD	CHECKED BY:	JMS

SHEET TITLE:
EXISTING LAYOUT OF RESTAURANT AND BAR

DRAWING NUMBER:
A100

SHEET No: 1 of #1