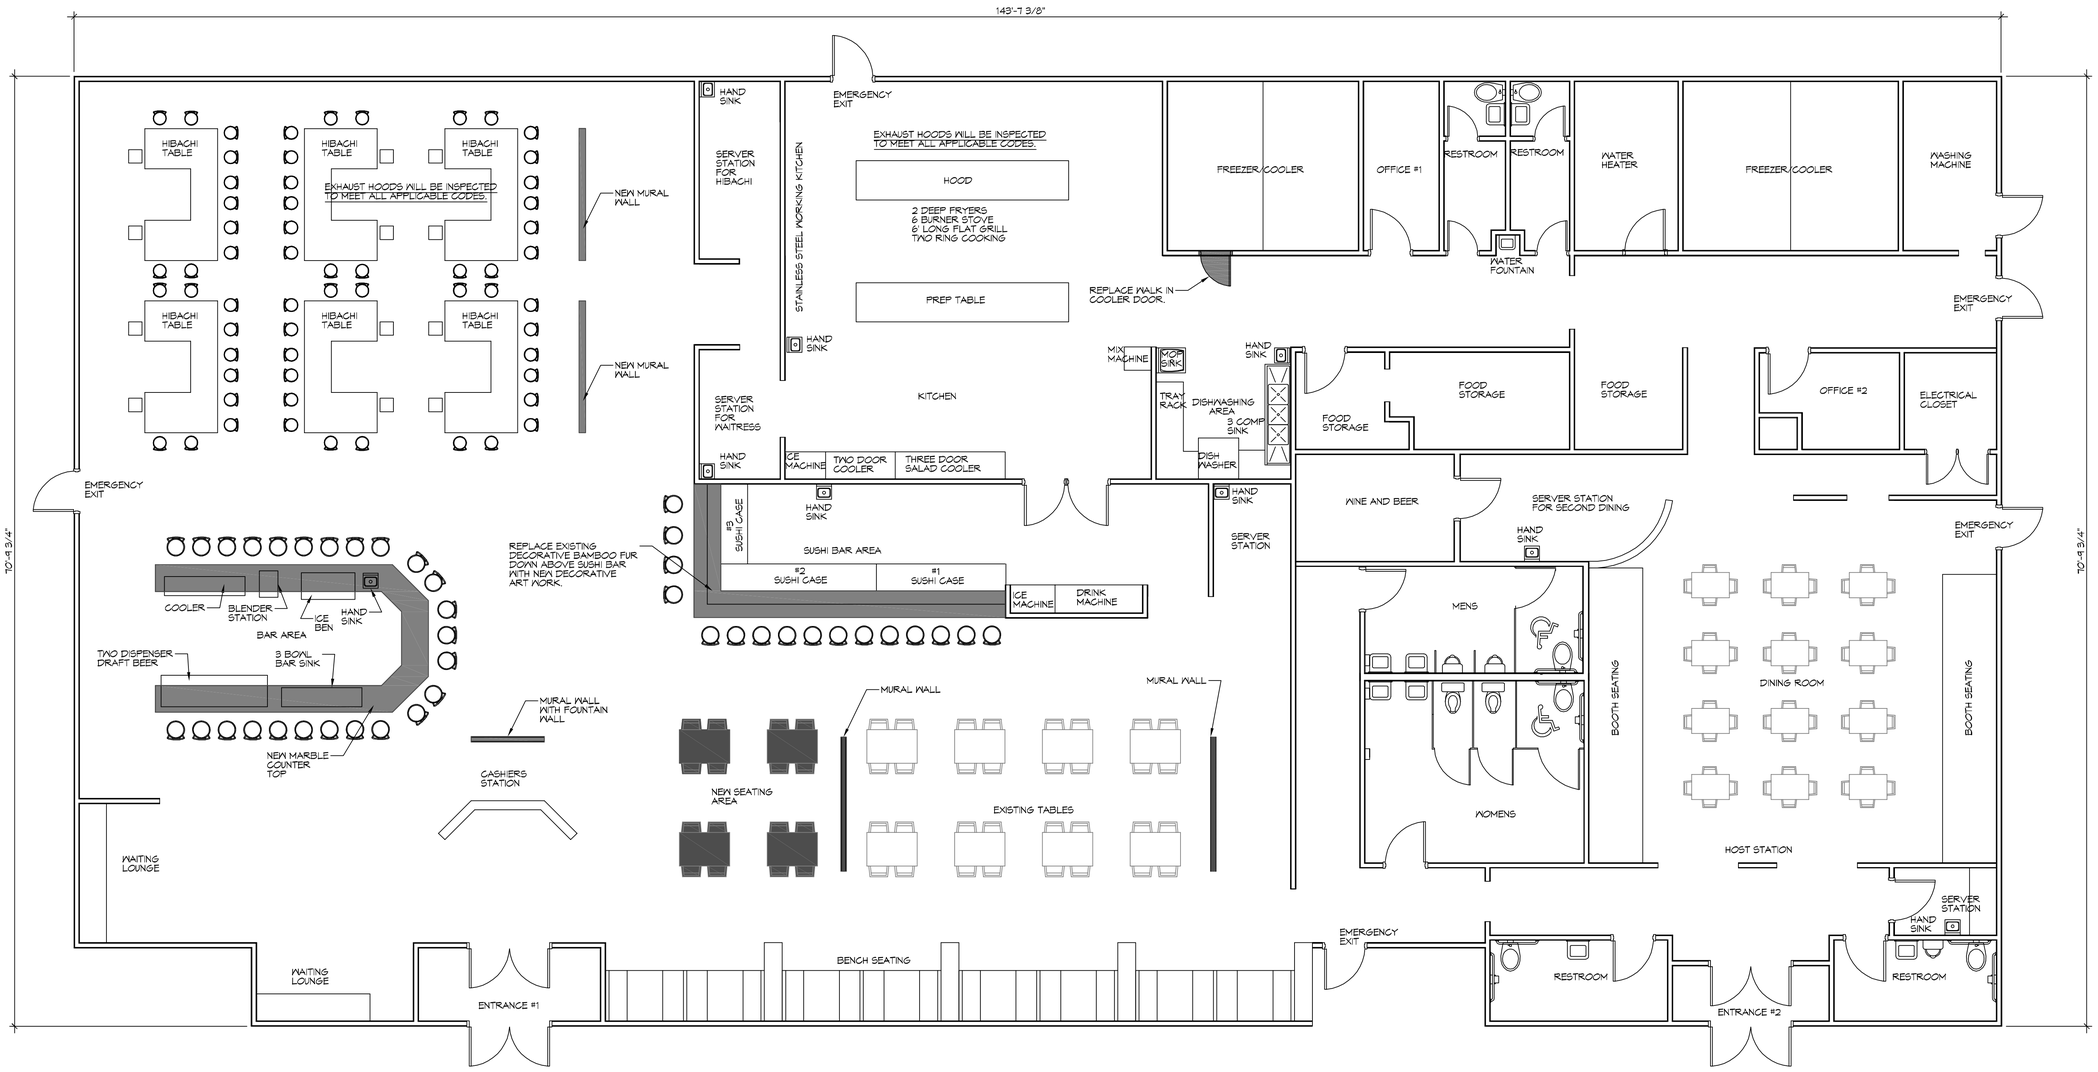


1 EXISTING RESTAURANT LAYOUT
SCALE: 3/16" = 1'-0"

DAMMON ENGINEERING, INC.
LOUISIANA & MISSISSIPPI


www.dammonengineering.com
info@dammonengineering.com
PH: 985.649.5832

Chief Engineer: Brian Mistich, PE
554 Old Spanish Trail
Slidell, LA 70458


| # | DESCRIPTION | DATE |
|---|---|---|
| | | |

REVISIONS

SEAL:

RESTAURANT LAYOUT
OSHAKA HABACHI
GRILL & SUSHI
BAR

732 I-10 SERVICE ROAD
SLIDELL, LA 70461

JOB No: 2330
DATE: 03-26-18
DRAWN BY: CKD
CHECKED BY: JMS


The Owner's drawings and specifications, including plans and supplementary documents thereto, are instruments of service and are the property of Dammon Engineering, and are not to be used on any other project, except by agreement in writing and appropriate compensation to Dammon Engineering. Reproducing, copying or otherwise using these documents without the written consent of Dammon Engineering is a violation of the Louisiana Revised Statutes, Title 37, Chapter 38, Section 3151-3161.


SHEET TITLE:
EXISTING LAYOUT
OF RESTAURANT AND BAR

DRAWING NUMBER:
A100

SHEET No: 1 of #1