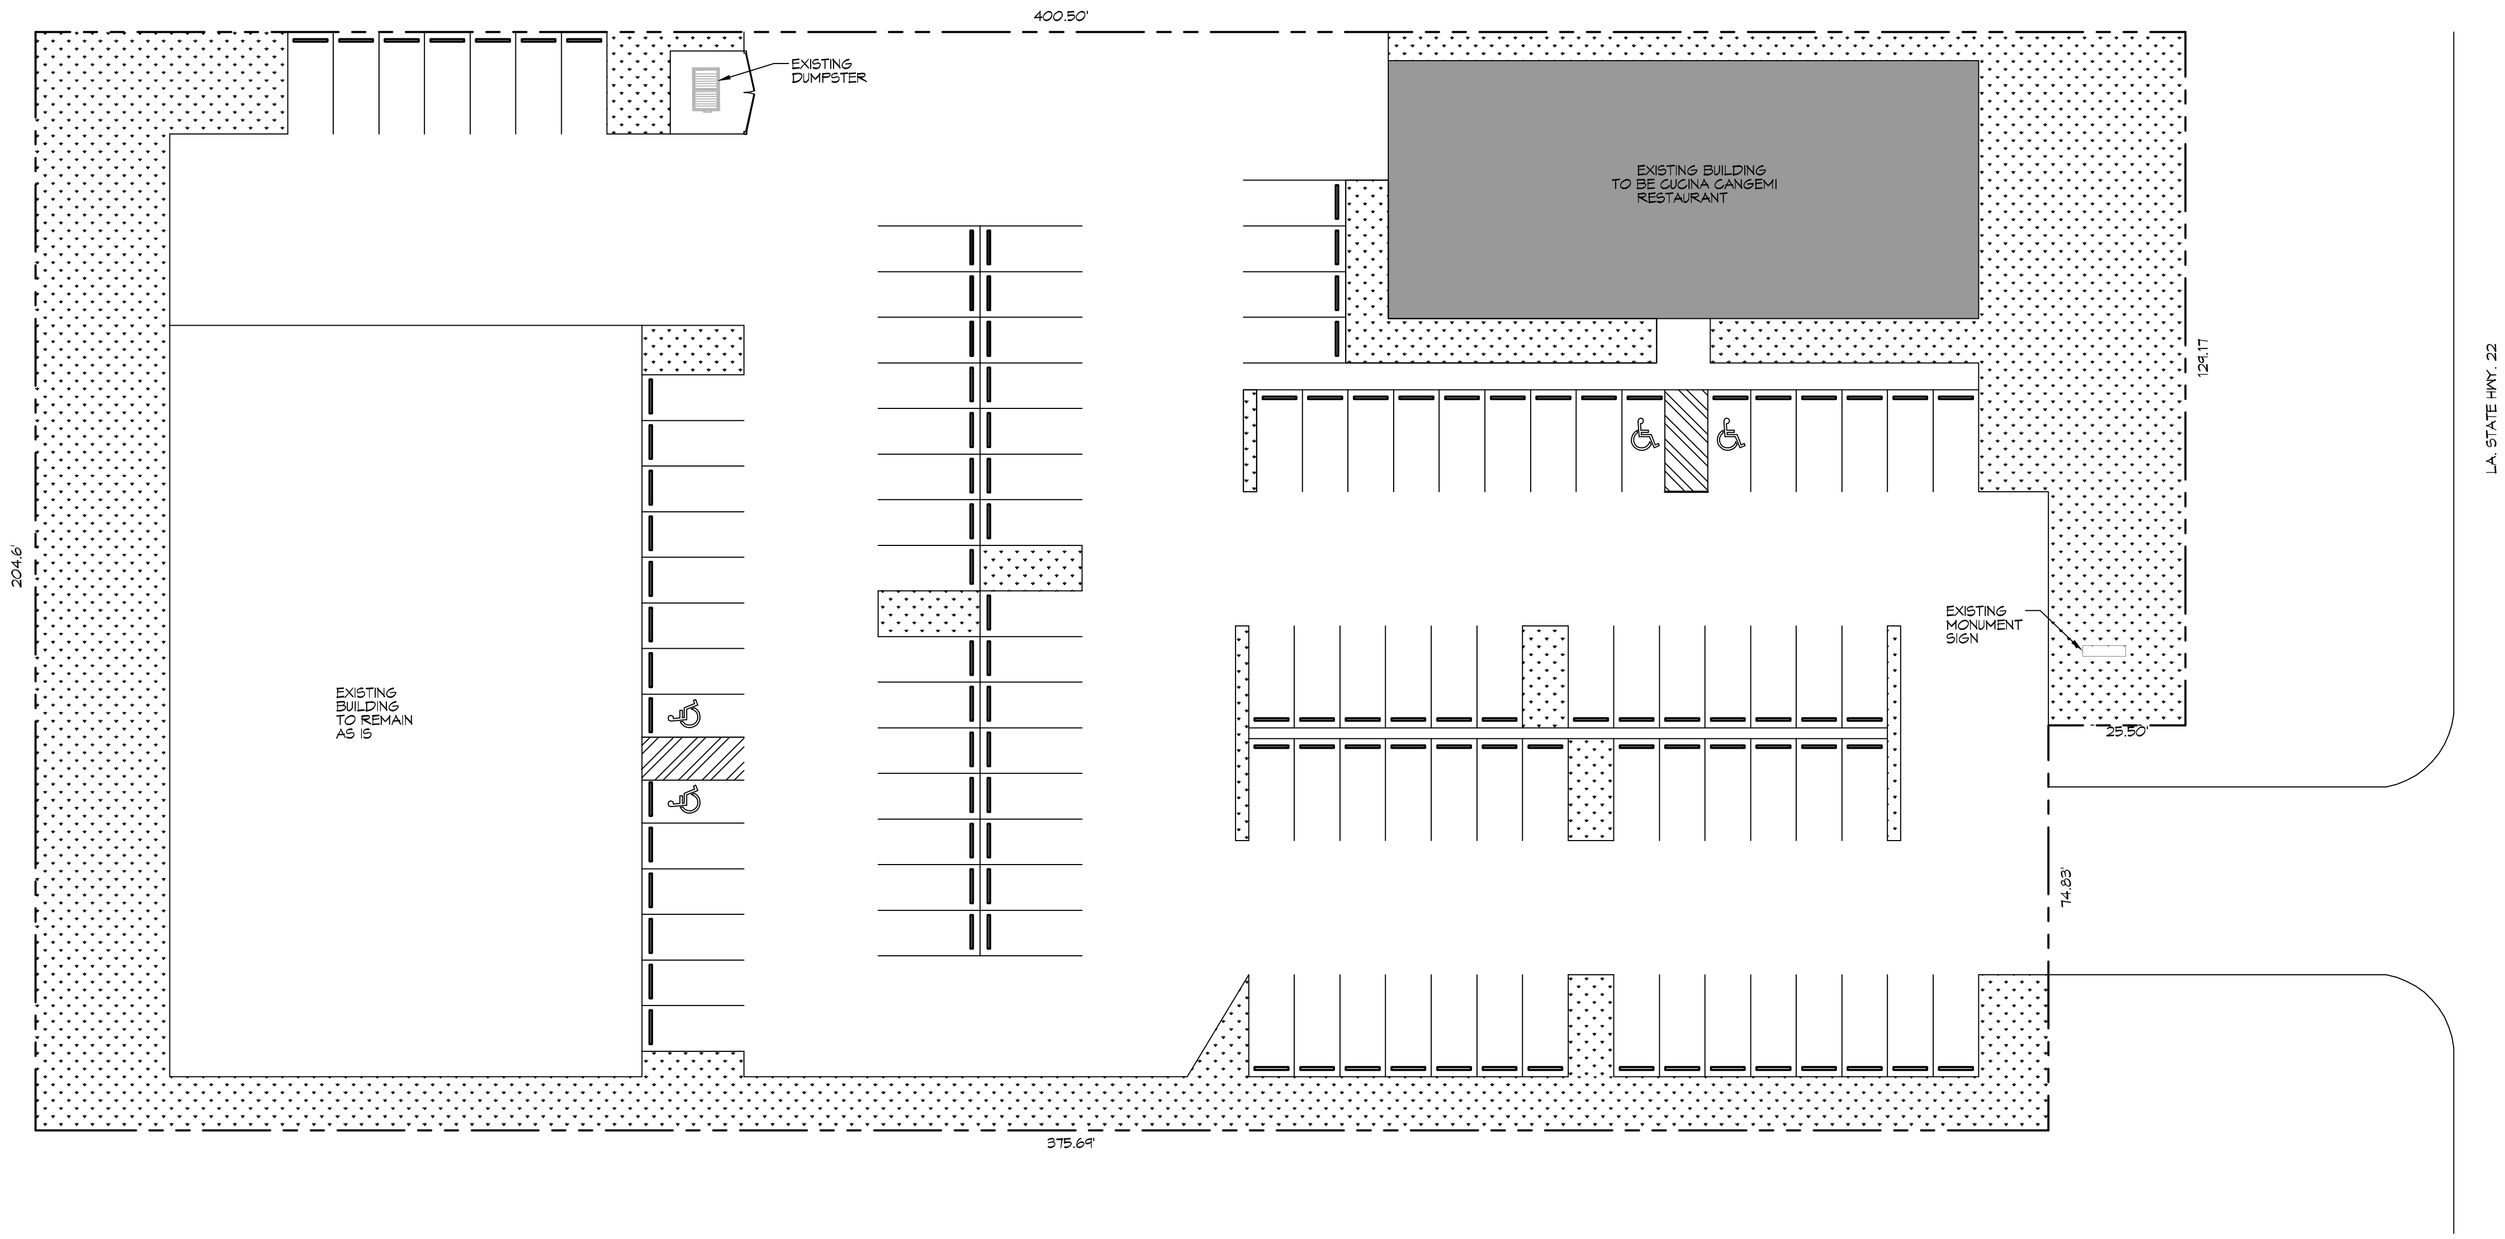

N

1 SITE PLAN

SCALE: 1" = 20'-0"

DAMMON ENGINEERING, INC.
LOUISIANA & MISSISSIPPI

Chief Engineer: Brian Mistich, PE
554 Old Spanish Trail
Slidell, LA 70458
www.dammonengineering.com
info@dammonengineering.com
PH: 985.649.5832

#	DESCRIPTION	DATE

REVISIONS

SEAL:

NEW RESTAURANT
CUCINA CANGEMI
RESTAURANT
HWY 22
MANDEVILLE, LA.

JOB No:	2354
DATE:	11-15-18
DRAWN BY:	CAD
CHECKED BY:	BAM

This drawing is the property of Dammon Engineering and may not be reproduced or used for other projects without their consent. Reproduction of this drawing in whole or in part, or any information shown or indicated on it, is prohibited without the written consent of Dammon Engineering. Dammon Engineering, Inc. Louisiana & Mississippi

SHEET TITLE:
EXISTING
SITE PLAN

DRAWING NUMBER:
C101

SHEET No: 3 of 19