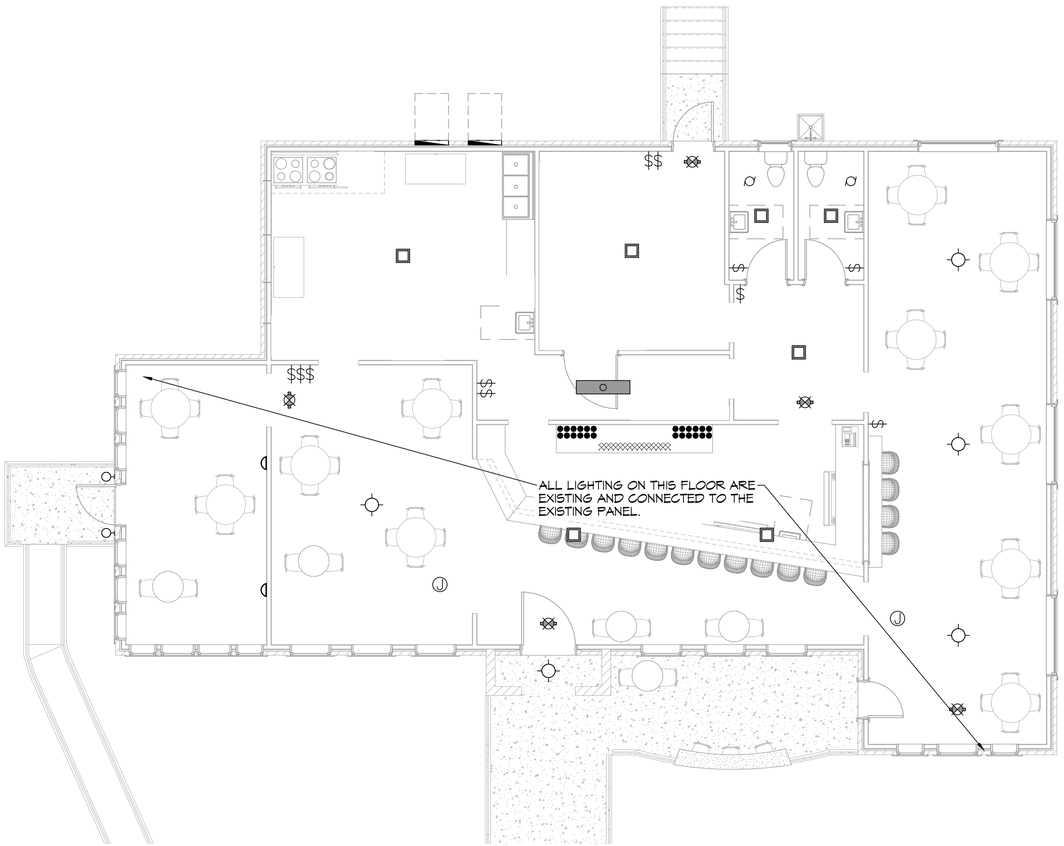

3 EXISTING FIRST FLOOR LIGHTING PLAN
SCALE: 3/16"=1'-0"

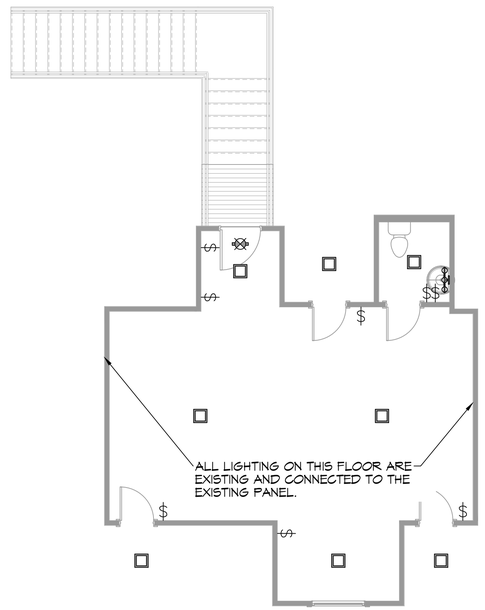

4 EXISTING SECOND FLOOR LIGHTING PLAN
SCALE: 3/16"=1'-0"

DAMMON ENGINEERING, INC.
LOUISIANA & MISSISSIPPI
Chief Engineer: Brian Mistich, PE
554 Old Spanish Trail
Slidell, LA 70458
www.dammonengineering.com
info@dammonengineering.com
PH: 985.649.5821

REVISIONS

#	DESCRIPTION	DATE

SEAL:
STATE OF LOUISIANA
BRIAN A. MISTICH
License No. 30187
5/17/2024
PROFESSIONAL ENGINEER

RESTAURANT
CAMELLIA POINT
2980 PONTCHARTRAIN DRIVE
SLIDELL, LA 70458

JOB No: 2024
DATE: 05/17/2024
DRAWN BY: GKD
CHECKED BY: BAM

THE INFORMATION CONTAINED HEREIN IS THE PROPERTY OF DAMMON ENGINEERING, INC. AND SHALL NOT BE REPRODUCED IN WHOLE OR IN PART WITHOUT WRITTEN PERMISSION OF DAMMON ENGINEERING, INC. ANY PROJECT SPECIFIC INFORMATION CONTAINED HEREIN SHALL NOT BE USED ON OTHER PROJECTS EXCEPT BY AGREEMENT OF DAMMON ENGINEERING, INC.

SHEET TITLE:
EXISTING FIRST FLOOR LIGHTING PLAN & SECOND FLOOR LIGHTING PLAN

DRAWING NUMBER:
E102

SHEET No: 2 of 7

FILE NAME: J:\+ - RESTAURANT\Camellia Point\Drawings\Current Drawings\E102 - Electrical Lighting Plan.dwg PLOT DATE & TIME: Friday, May 17, 2024 7:47:20 AM