FILE NAME: J:_REVIT\PROJECTS\Camellia Point\Drawings\Current Drawings\E101 - Electrical Power Floor Plans - ELEC DWG & SPEC - Tuesday, August 6, 2024 4:53:13 PM

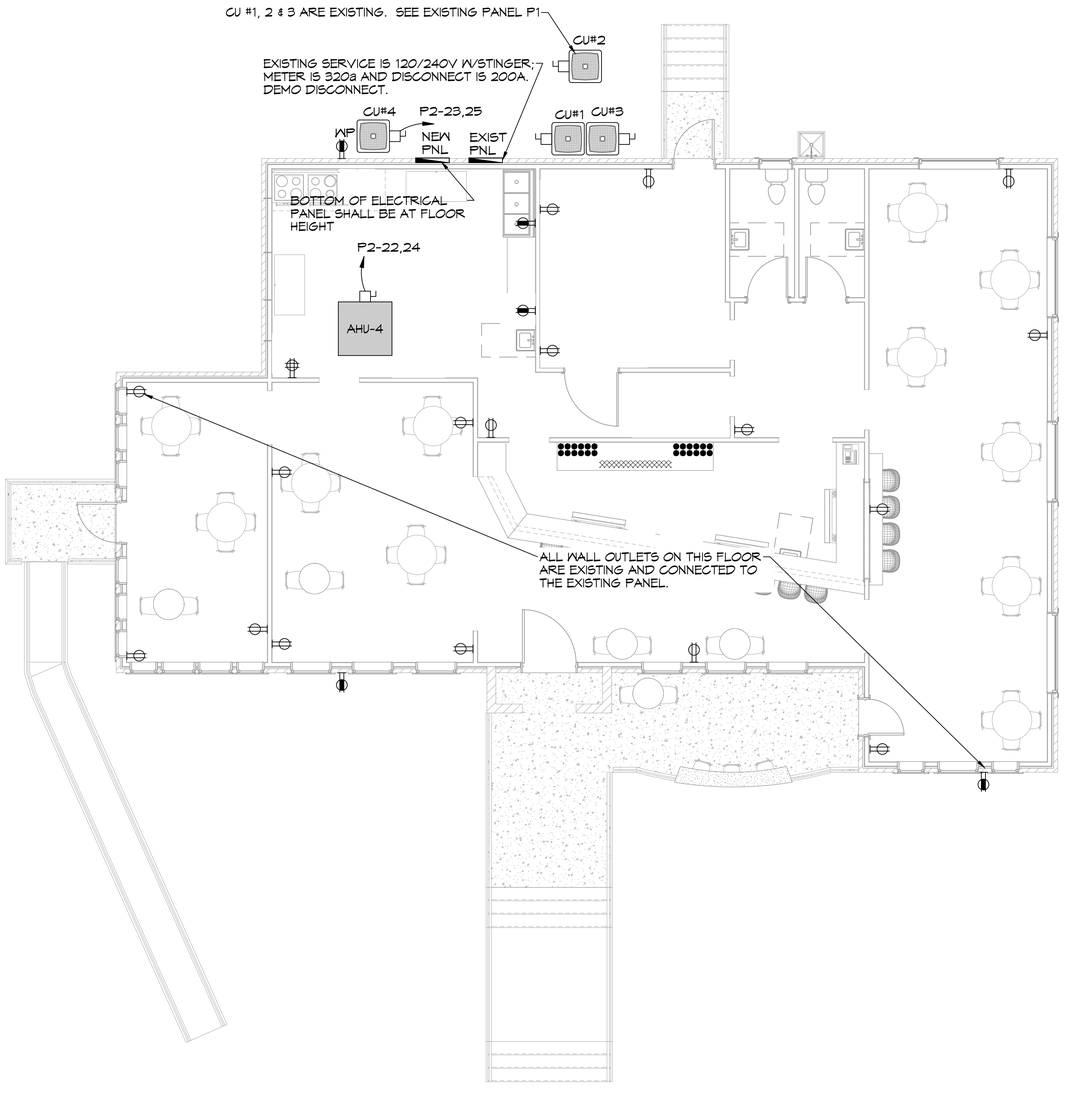

1 EXISTING FIRST FLOOR POWER PLAN
SCALE: 3/16"=1'-0"

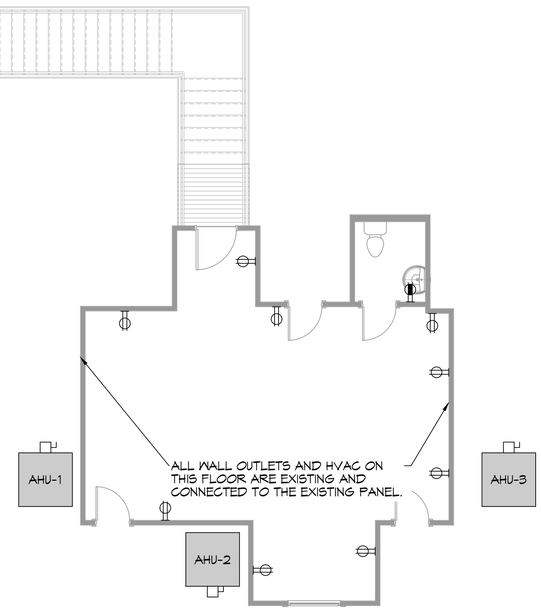

2 EXISTING SECOND FLOOR POWER PLAN
SCALE: 3/16"=1'-0"

DAMMON ENGINEERING, INC.
LOUISIANA & MISSISSIPPI
www.dammonengineering.com
info@dammonengineering.com
Ph: 985.649.5921
Chief Engineer: Brian Mistich, PE
554 Old Spanish Trail
Slidell, LA 70458

REVISIONS

#	DESCRIPTION	DATE

SEAL:
STATE OF LOUISIANA
BRIAN A. MISTICH
License No. 30187
5/17/2024
PROFESSIONAL ENGINEER

RESTAURANT
CAMELLIA POINT
2980 PONTCHARTRAIN DRIVE
SLIDELL, LA 70458

JOB No:	2024
DRAWN BY:	CJD
DATE:	05/17/2024
CHECKED BY:	BAM

No part of these drawings and specifications may be reproduced or used in any form or manner whatsoever nor assigned to any third party without the written permission of Dammon Engineering, Inc. and any unauthorized use without such permission will be at the user's sole risk without liability to Dammon Engineering, Inc. and the user will indemnify and hold harmless Dammon Engineering, Inc. from all claims arising from such unauthorized use. Written dimensions on these drawings shall have precedence over scaled dimensions. Contractor shall verify all dimensions and conditions on the job and this office shall be notified of any variations that may affect the design before proceeding with the work. Contractor shall not scale drawings for construction purposes.

SHEET TITLE:
EXISTING FIRST FLOOR POWER PLAN & SECOND FLOOR POWER PLAN

DRAWING NUMBER:
E101

SHEET No: 1 of 7