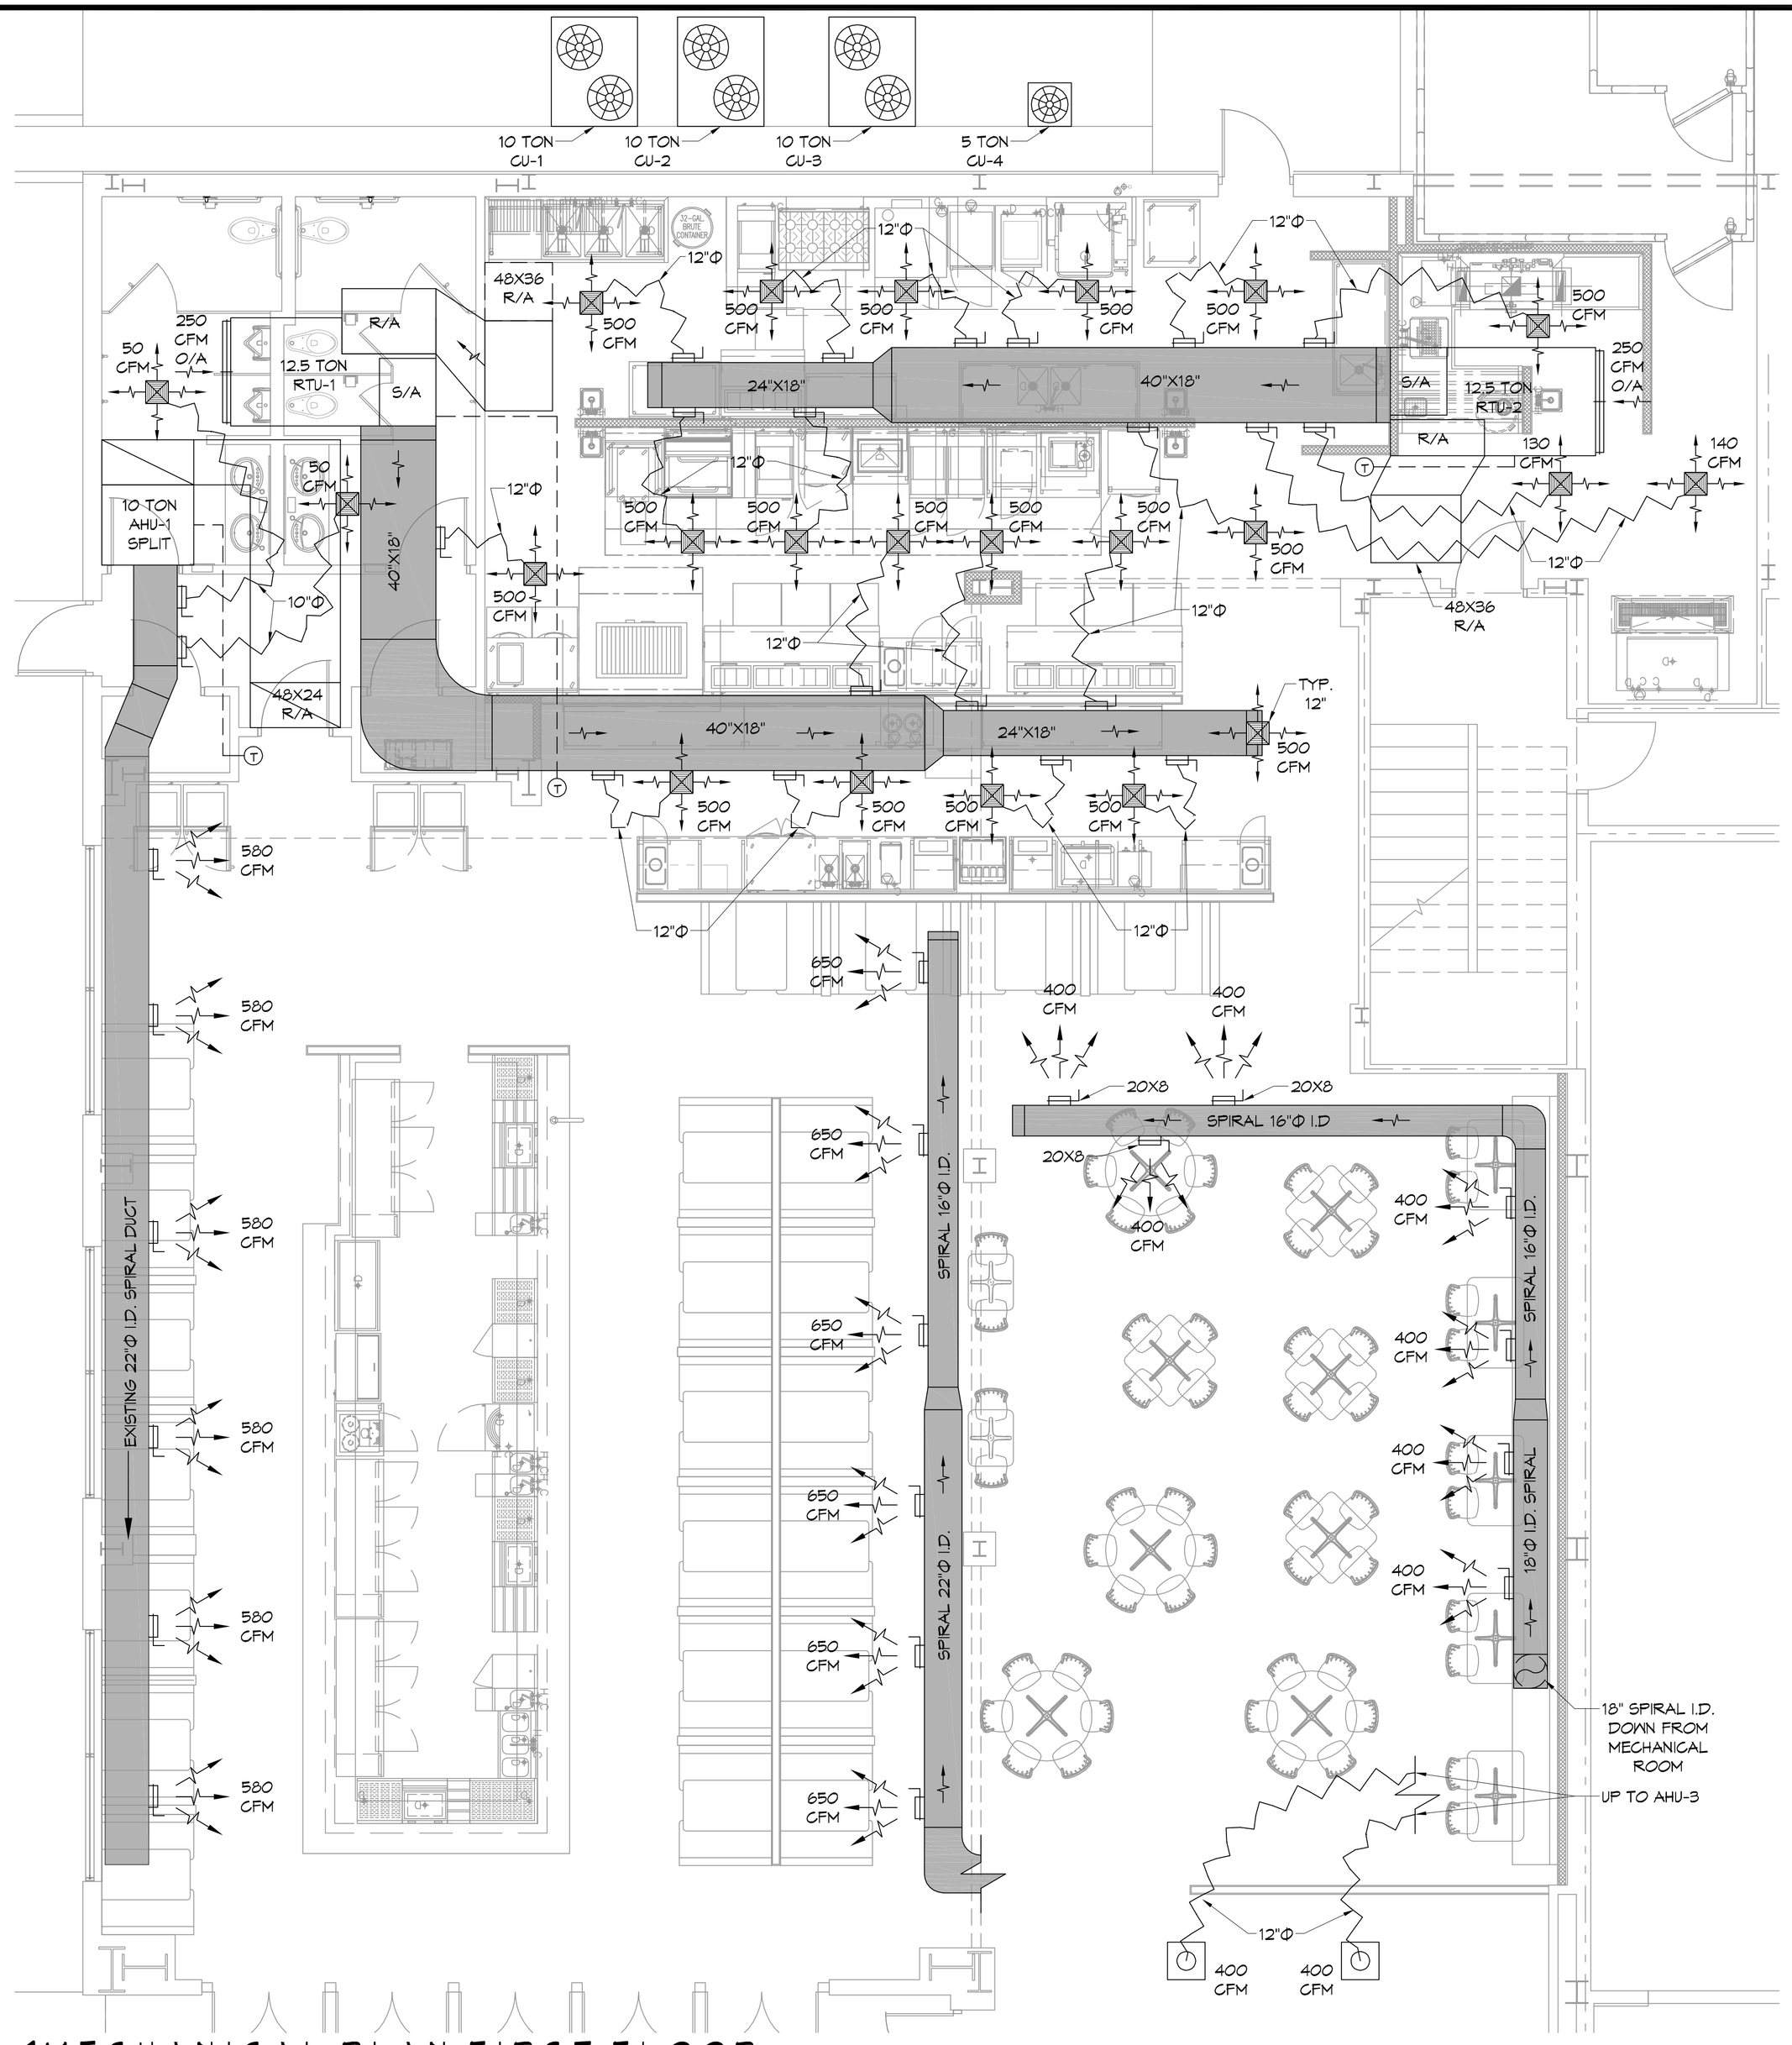

1 MECHANICAL PLAN FIRST FLOOR
SCALE: 1/4"=1'-0"

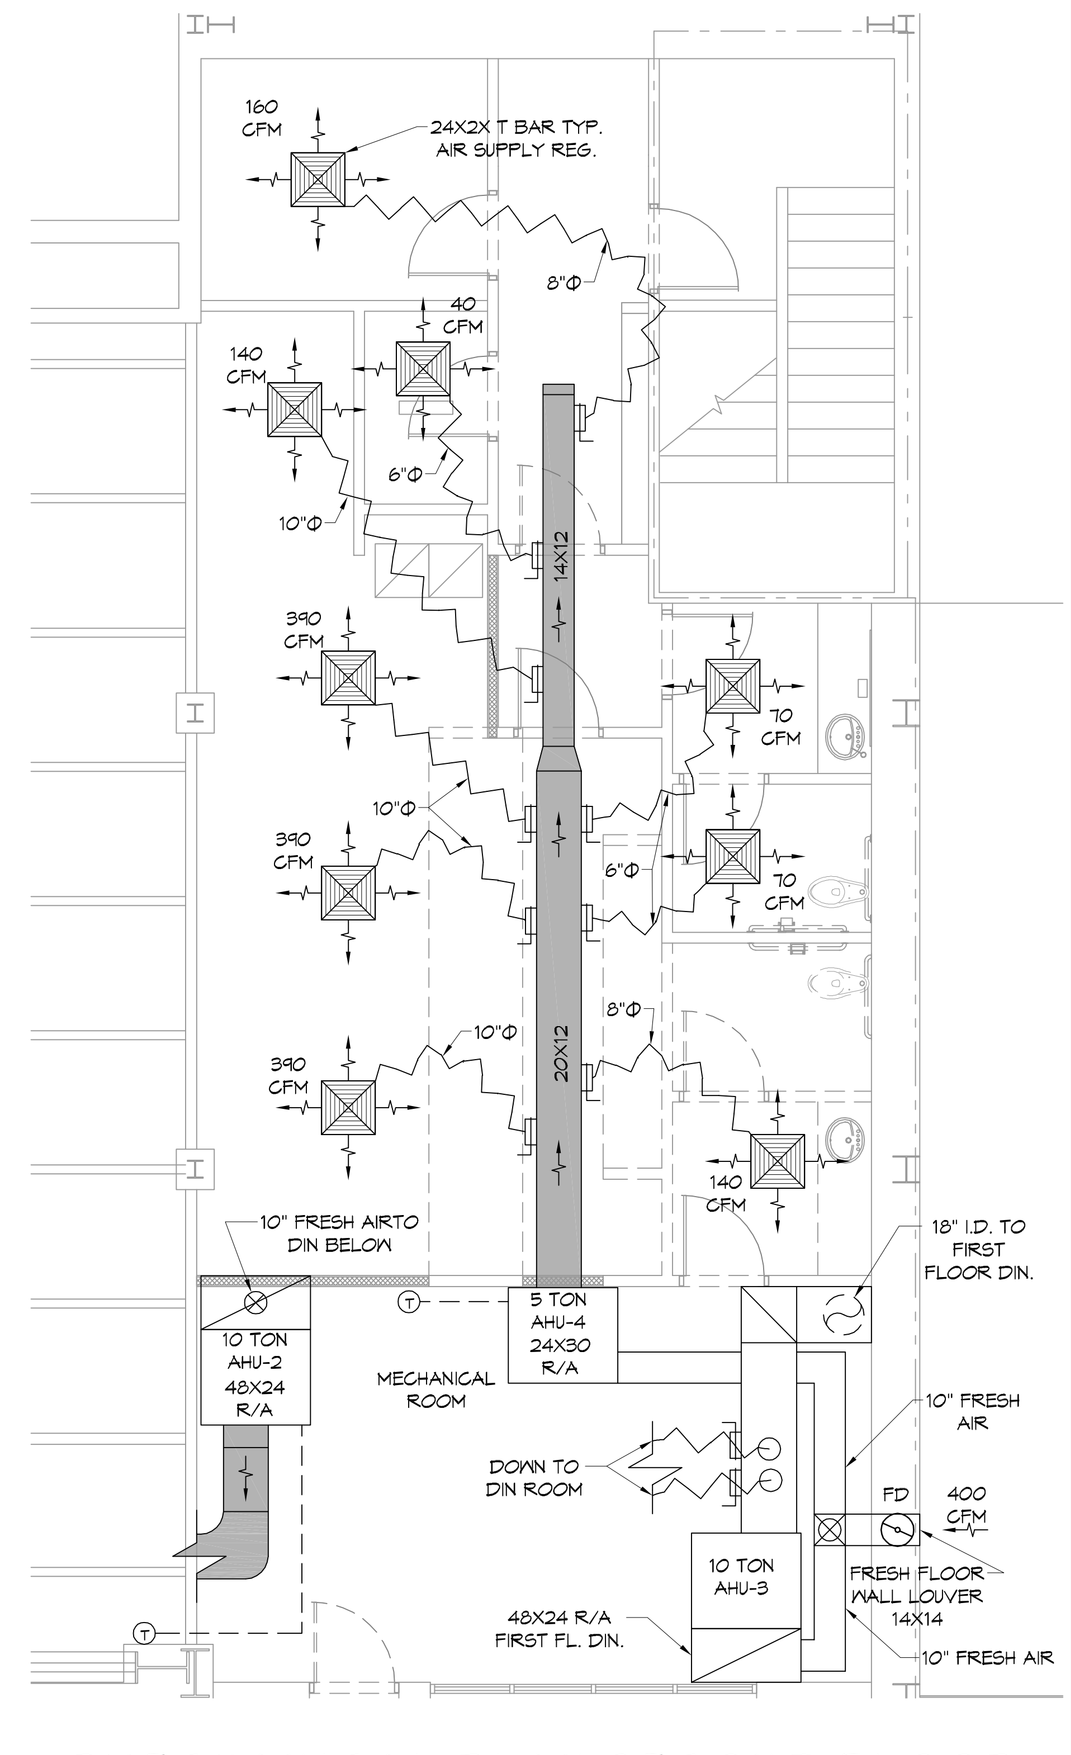

2 MECHANICAL PLAN SECOND FLOOR
SCALE: 1/4"=1'-0"

DAMMON ENGINEERING, INC.
LOUISIANA & MISSISSIPPI

Chief Engineer: Brian Mistich, PE
554 Old Spanish Trail
Slidell, LA 70458

www.dammonengineering.com
info@dammonengineering.com
PH: 985.649.3832

#	DESCRIPTION	DATE

REVISIONS

SEAL:

STATE OF LOUISIANA
BRIAN A. MISTICH
LICENSE No. 30187
PROFESSIONAL ENGINEER
IN
MECHANICAL ENGINEERING

BOULEVARD AMERICAN BISTRO

LA HWY 21
COVINGTON, LA 70433

JOB No:	
DATE:	06-16-2021
DRAWN BY:	CKD
CHECKED BY:	BAM

THE INSTRUMENTS OF SERVICE, INCLUDING BUT NOT LIMITED TO THE DRAWINGS, SPECIFICATIONS AND THE INFORMATION CONTAINED THEREIN, PROVIDED BY DAMMON ENGINEERING, INC. PURSUANT TO THIS AGREEMENT ARE THE PROPERTY OF DAMMON ENGINEERING, INC. THE REPRODUCTION, ALTERATION OR REPUBLICATION IN WHOLE OR IN PART, WITHOUT THE SPECIFIC WRITTEN CONSENT OF DAMMON ENGINEERING, INC. IS PROHIBITED.

SHEET TITLE:
MECHANICAL FLOOR PLAN

DRAWING NUMBER:
M101

SHEET No: 1 of 2