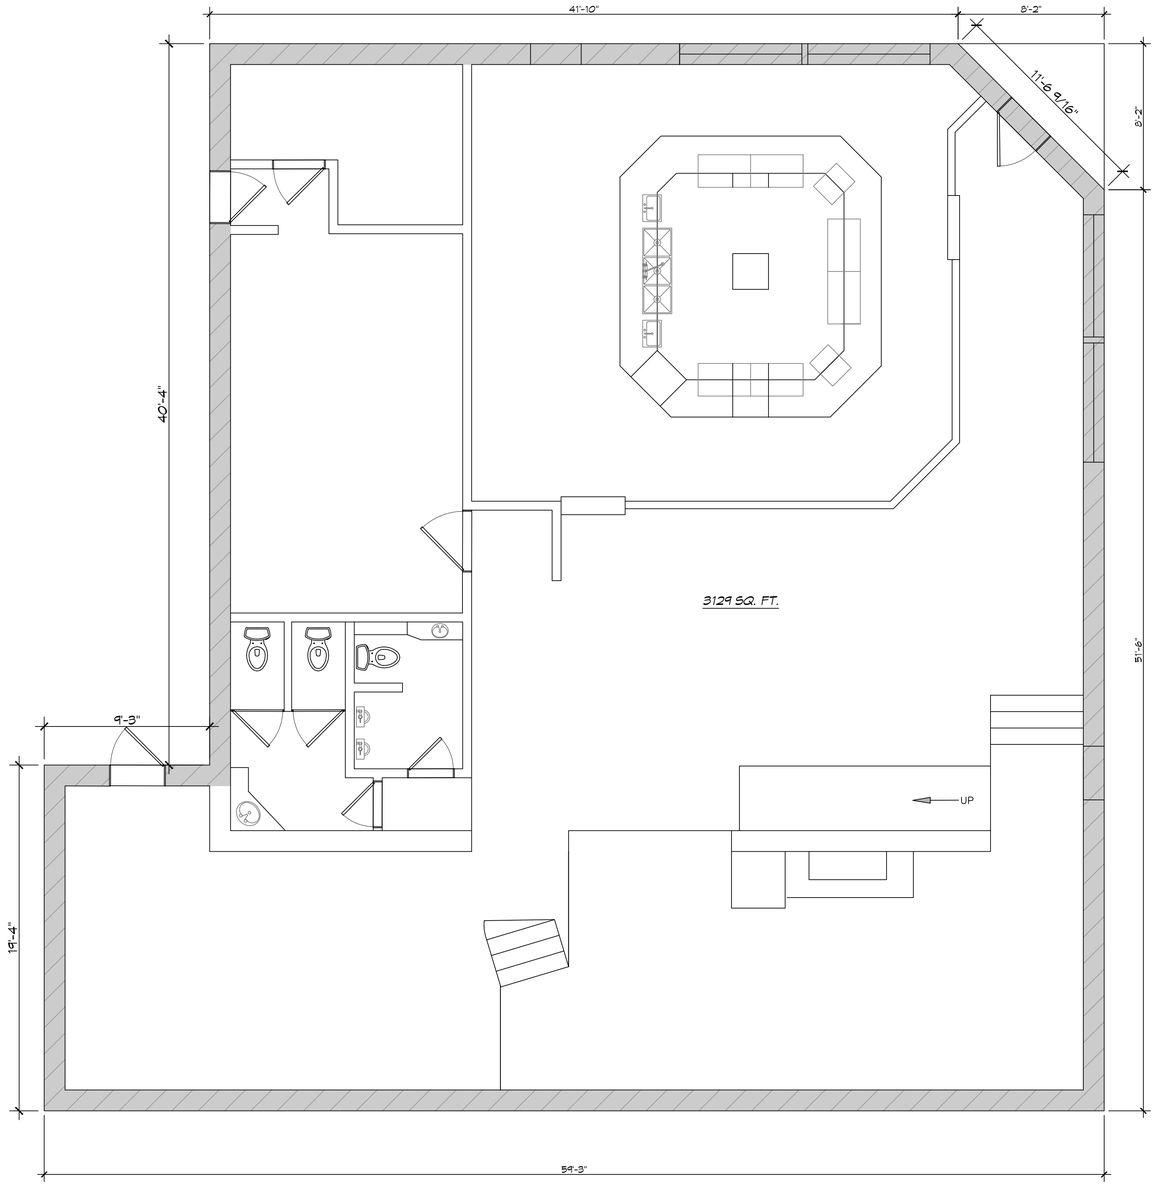

1 LEVEL ONE - EXISTING FLOOR PLAN
SCALE: 1/4" = 1'-0"

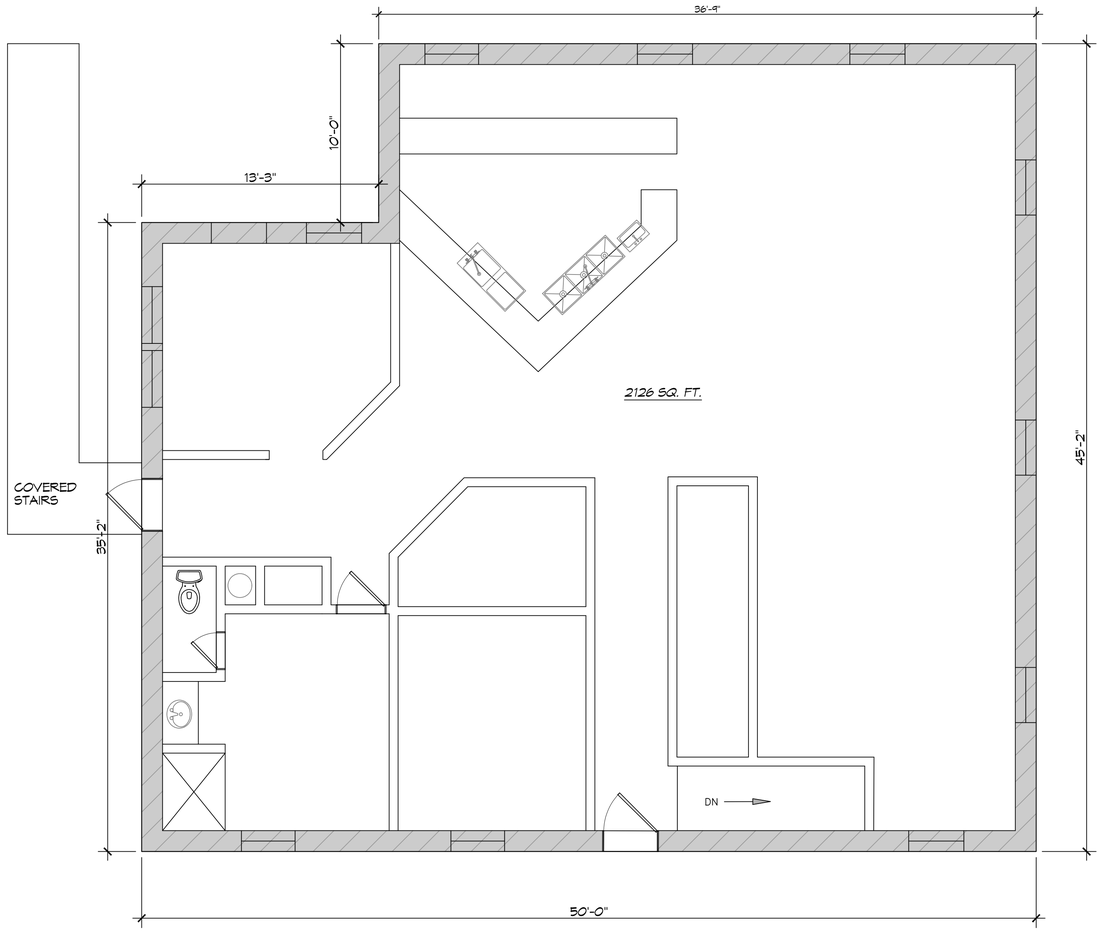

2 LEVEL TWO - EXISTING FLOOR PLAN
SCALE: 1/4" = 1'-0"

BUILDING SQUARE FOOTAGES

LEVEL ONE SQUARE FOOTAGE = 3129

LEVEL TWO SQUARE FOOTAGES = 2126

TOTAL SQUARE FOOTAGES = 5255

ALL DIMENSIONS ARE ±.

DAMMON ENGINEERING, INC.
LOUISIANA & MISSISSIPPI
www.dammonengineering.com
info@dammonengineering.com
PH: 985.649.5832
Chief Engineer: Brian Mistich, PE
154 Cousin Trail
Slidell, LA 70458

#	DESCRIPTION	DATE

REVISIONS

SEAL:

EXISTING BUILDING
HEIDELBERG'S
147 COUSIN STREET
SLIDELL, LA 70458

JOB No:
DATE: 07-01-2024
DRAWN BY: CAD
CHECKED BY: CAD

All dimensions, drawings, specifications, and other documents prepared by Dammon Engineering, and copies thereof, are the property of Dammon Engineering, and are not to be used for any purpose other than the specific project for which they have been prepared and delivered, and shall not be loaned or copied without written consent of Dammon Engineering. Any reuse without written consent of Dammon Engineering is prohibited.

SHEET TITLE:
LEVEL ONE AND TWO, EXISTING FLOOR PLANS

DRAWING NUMBER:
A101

SHEET No: 1 of 1

FILE NAME: J:\- RESTAURANT\Heidelberg, Inc- 147 Cousin St, Slidell\Drawings\Current Drawings\A101 - Floor Plan.dwg PLOT DATE & TIME: Monday, July 1, 2024 1:47:45 PM