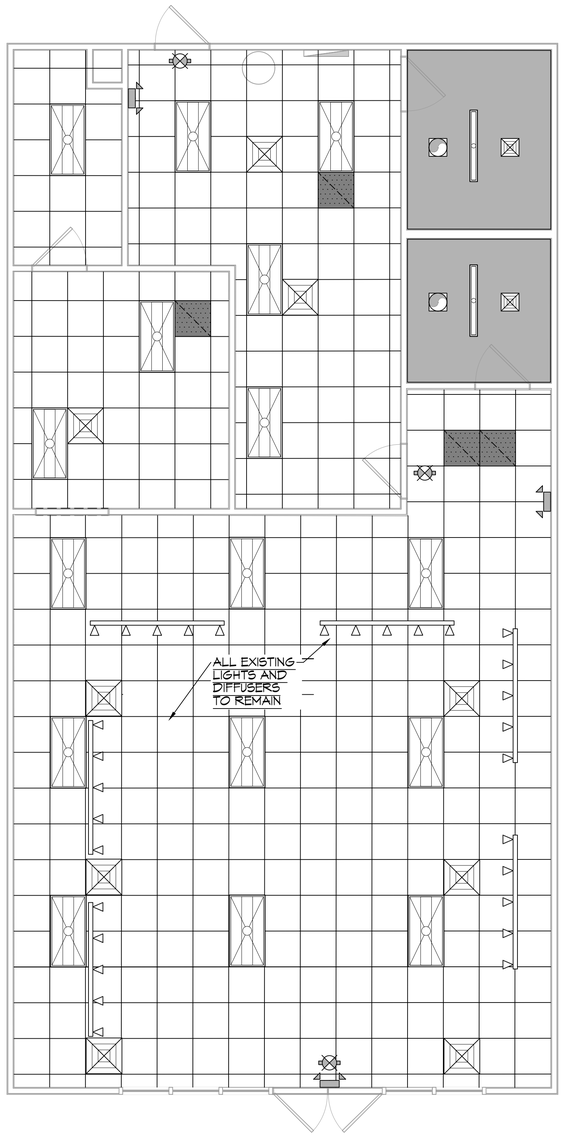

3 EXISTING REFLECTED CEILING PLAN TO REMAIN
SCALE: 1/4" = 1'-0"

REFLECTED CEILING LEGEND

- EXISTING 2X2 CEILING TILE TO REMAIN
- EXISTING EXIT LIGHT - TO REMAIN
- EXISTING EMERGENCY LIGHT - TO REMAIN
- EXISTING TRACK LIGHT TO REMAIN
- NEW TRACK LIGHT
- EXISTING RETURN AIR GRILLE - TO REMAIN
- EXISTING SUPPLY AIR GRILLE - TO REMAIN
- EXISTING EXHAUST FAN - TO REMAIN
- EXISTING STRIP LIGHT - TO REMAIN
- EXISTING LIGHT FIXTURE - TO REMAIN

DAMMON ENGINEERING, INC.
LOUISIANA & MISSISSIPPI
www.dammonengineering.com
info@dammonengineering.com
PH: 985.649.5832
Chief Engineer: Brian Mistich, PE
554 Old Spanish Trail
Slidell, LA 70458

REVISIONS

#	DESCRIPTION	DATE

SEAL:

STATE OF LOUISIANA
BRIAN A. MISTICH
License No. 30187
PROFESSIONAL ENGINEER

RENOVATION
& ICE CREAM TOO
2040 GAUSE BLVD EAST
SUITE 3
SLIDELL, LA 70461

JOB No:	2023	DATE:	10-30-2023
DRAWN BY:	TNT	CHECKED BY:	JMS

The above drawing and specifications, designs and arrangements represented herein are and shall remain the property of Dammon Engineering, and are not to be reproduced, changed or copied in any form or manner whatsoever, nor are they to be assigned to any third party without written consent of Dammon Engineering, Inc. Any use of this drawing or any part thereof without written consent of Dammon Engineering, Inc. is a violation of the Law of Copyright and is subject to the penalties of the Law of Copyright.
Copyright Dammon Engineering, Inc. All rights reserved.

SHEET TITLE:
EXISTING REFLECTED CEILING PLAN

DRAWING NUMBER:
A102

SHEET No: 4 of 6