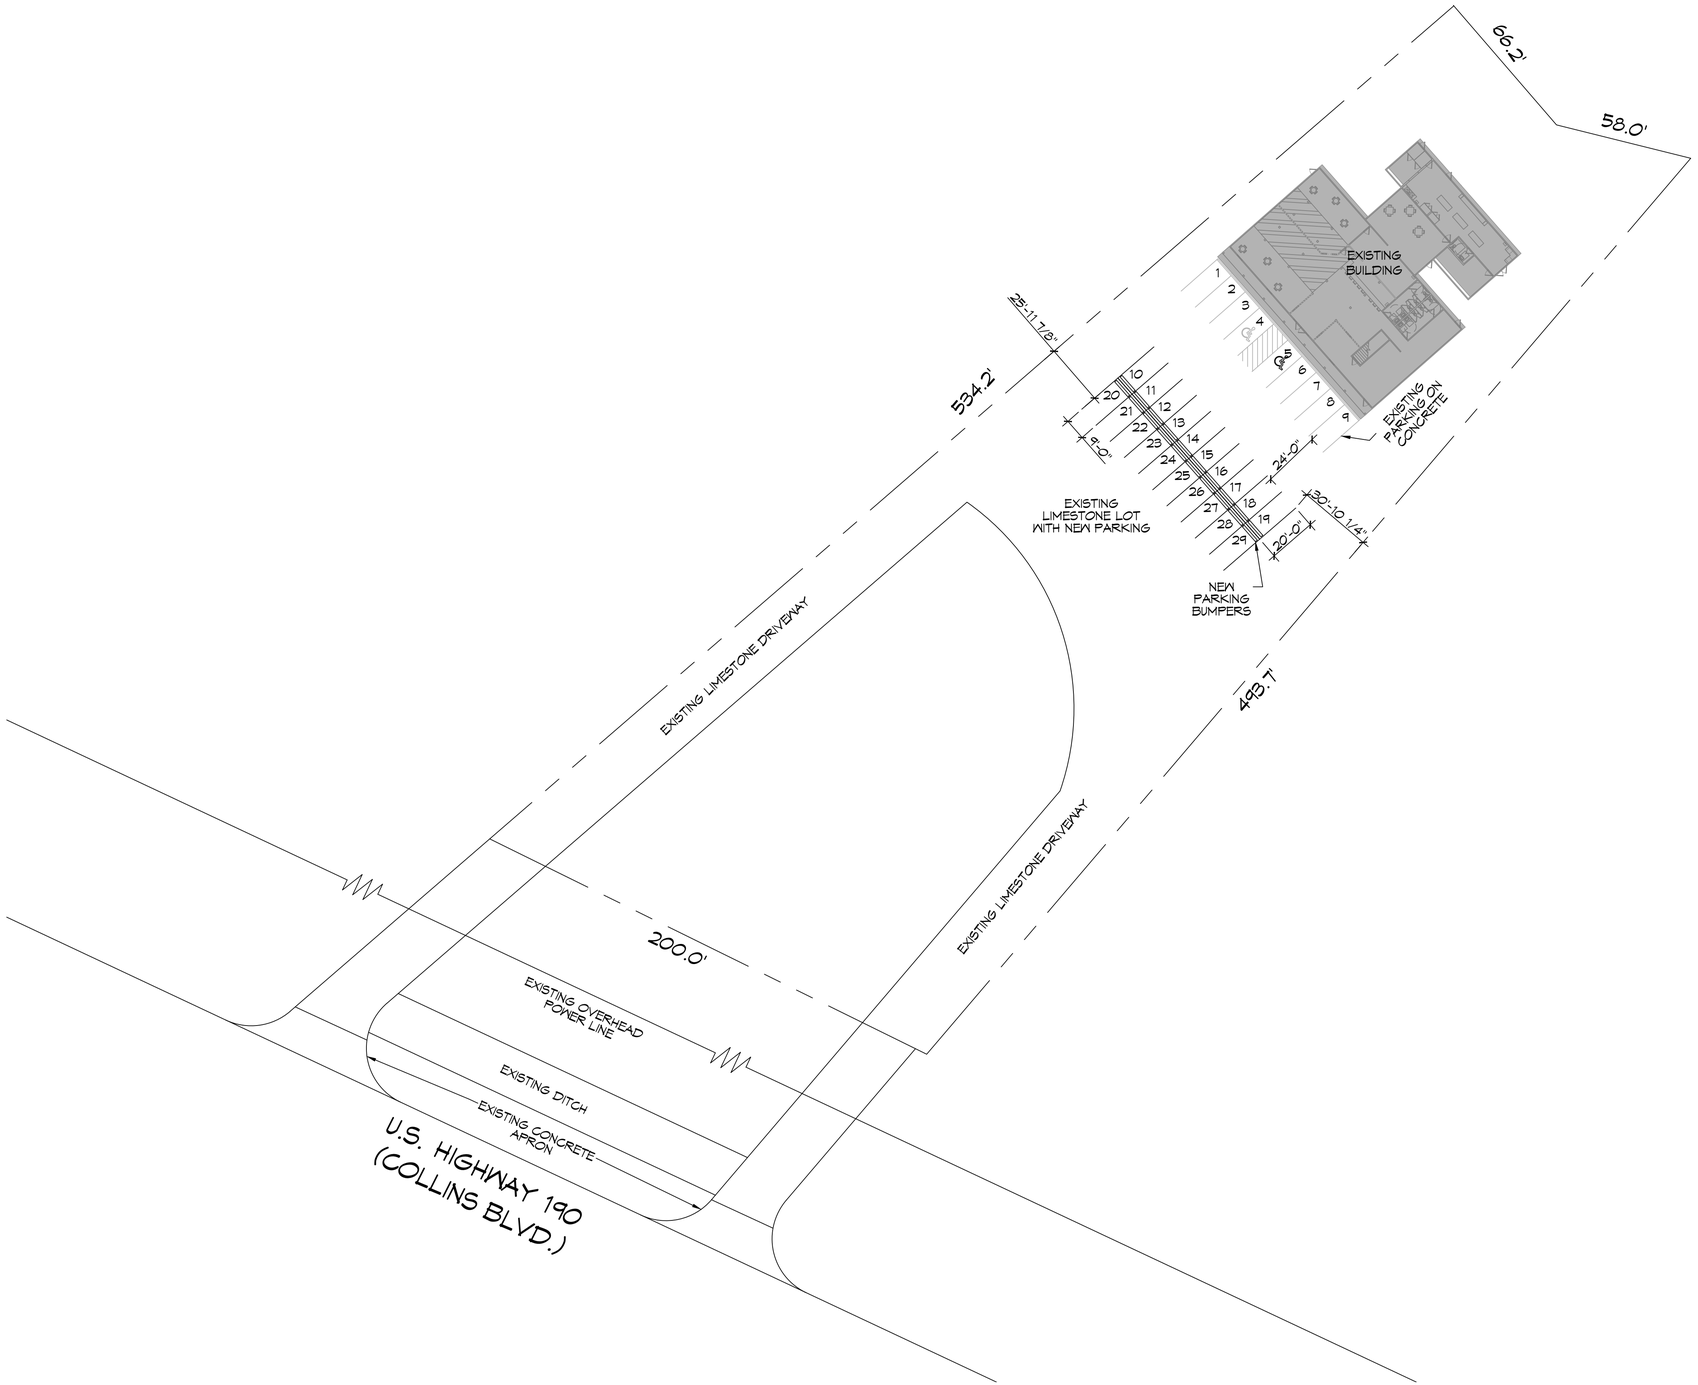

1 SITE PLAN
SCALE: 1" = 30'

DAMMON ENGINEERING, INC.
LOUISIANA & MISSISSIPPI

Chief Engineer: Brian Mistich, PE
554 Old Spanish Trail
Slidell, LA 70458
www.dammonengineering.com
infoedammonengineering.com
PH: 985.649.5832

REVISIONS

#	DESCRIPTION	DATE

SEAL:

RENOVATIONS
FULL MOON BAR AND GRILL
1957 NORTH COLLINS BLVD.
COVINGTON, LA 70433

JOB No:	
DATE:	11-10-2021
DRAWN BY:	CKD
CHECKED BY:	KJK

SHEET TITLE:
SITE PLAN

DRAWING NUMBER:
C101

SHEET No: 1 of 3