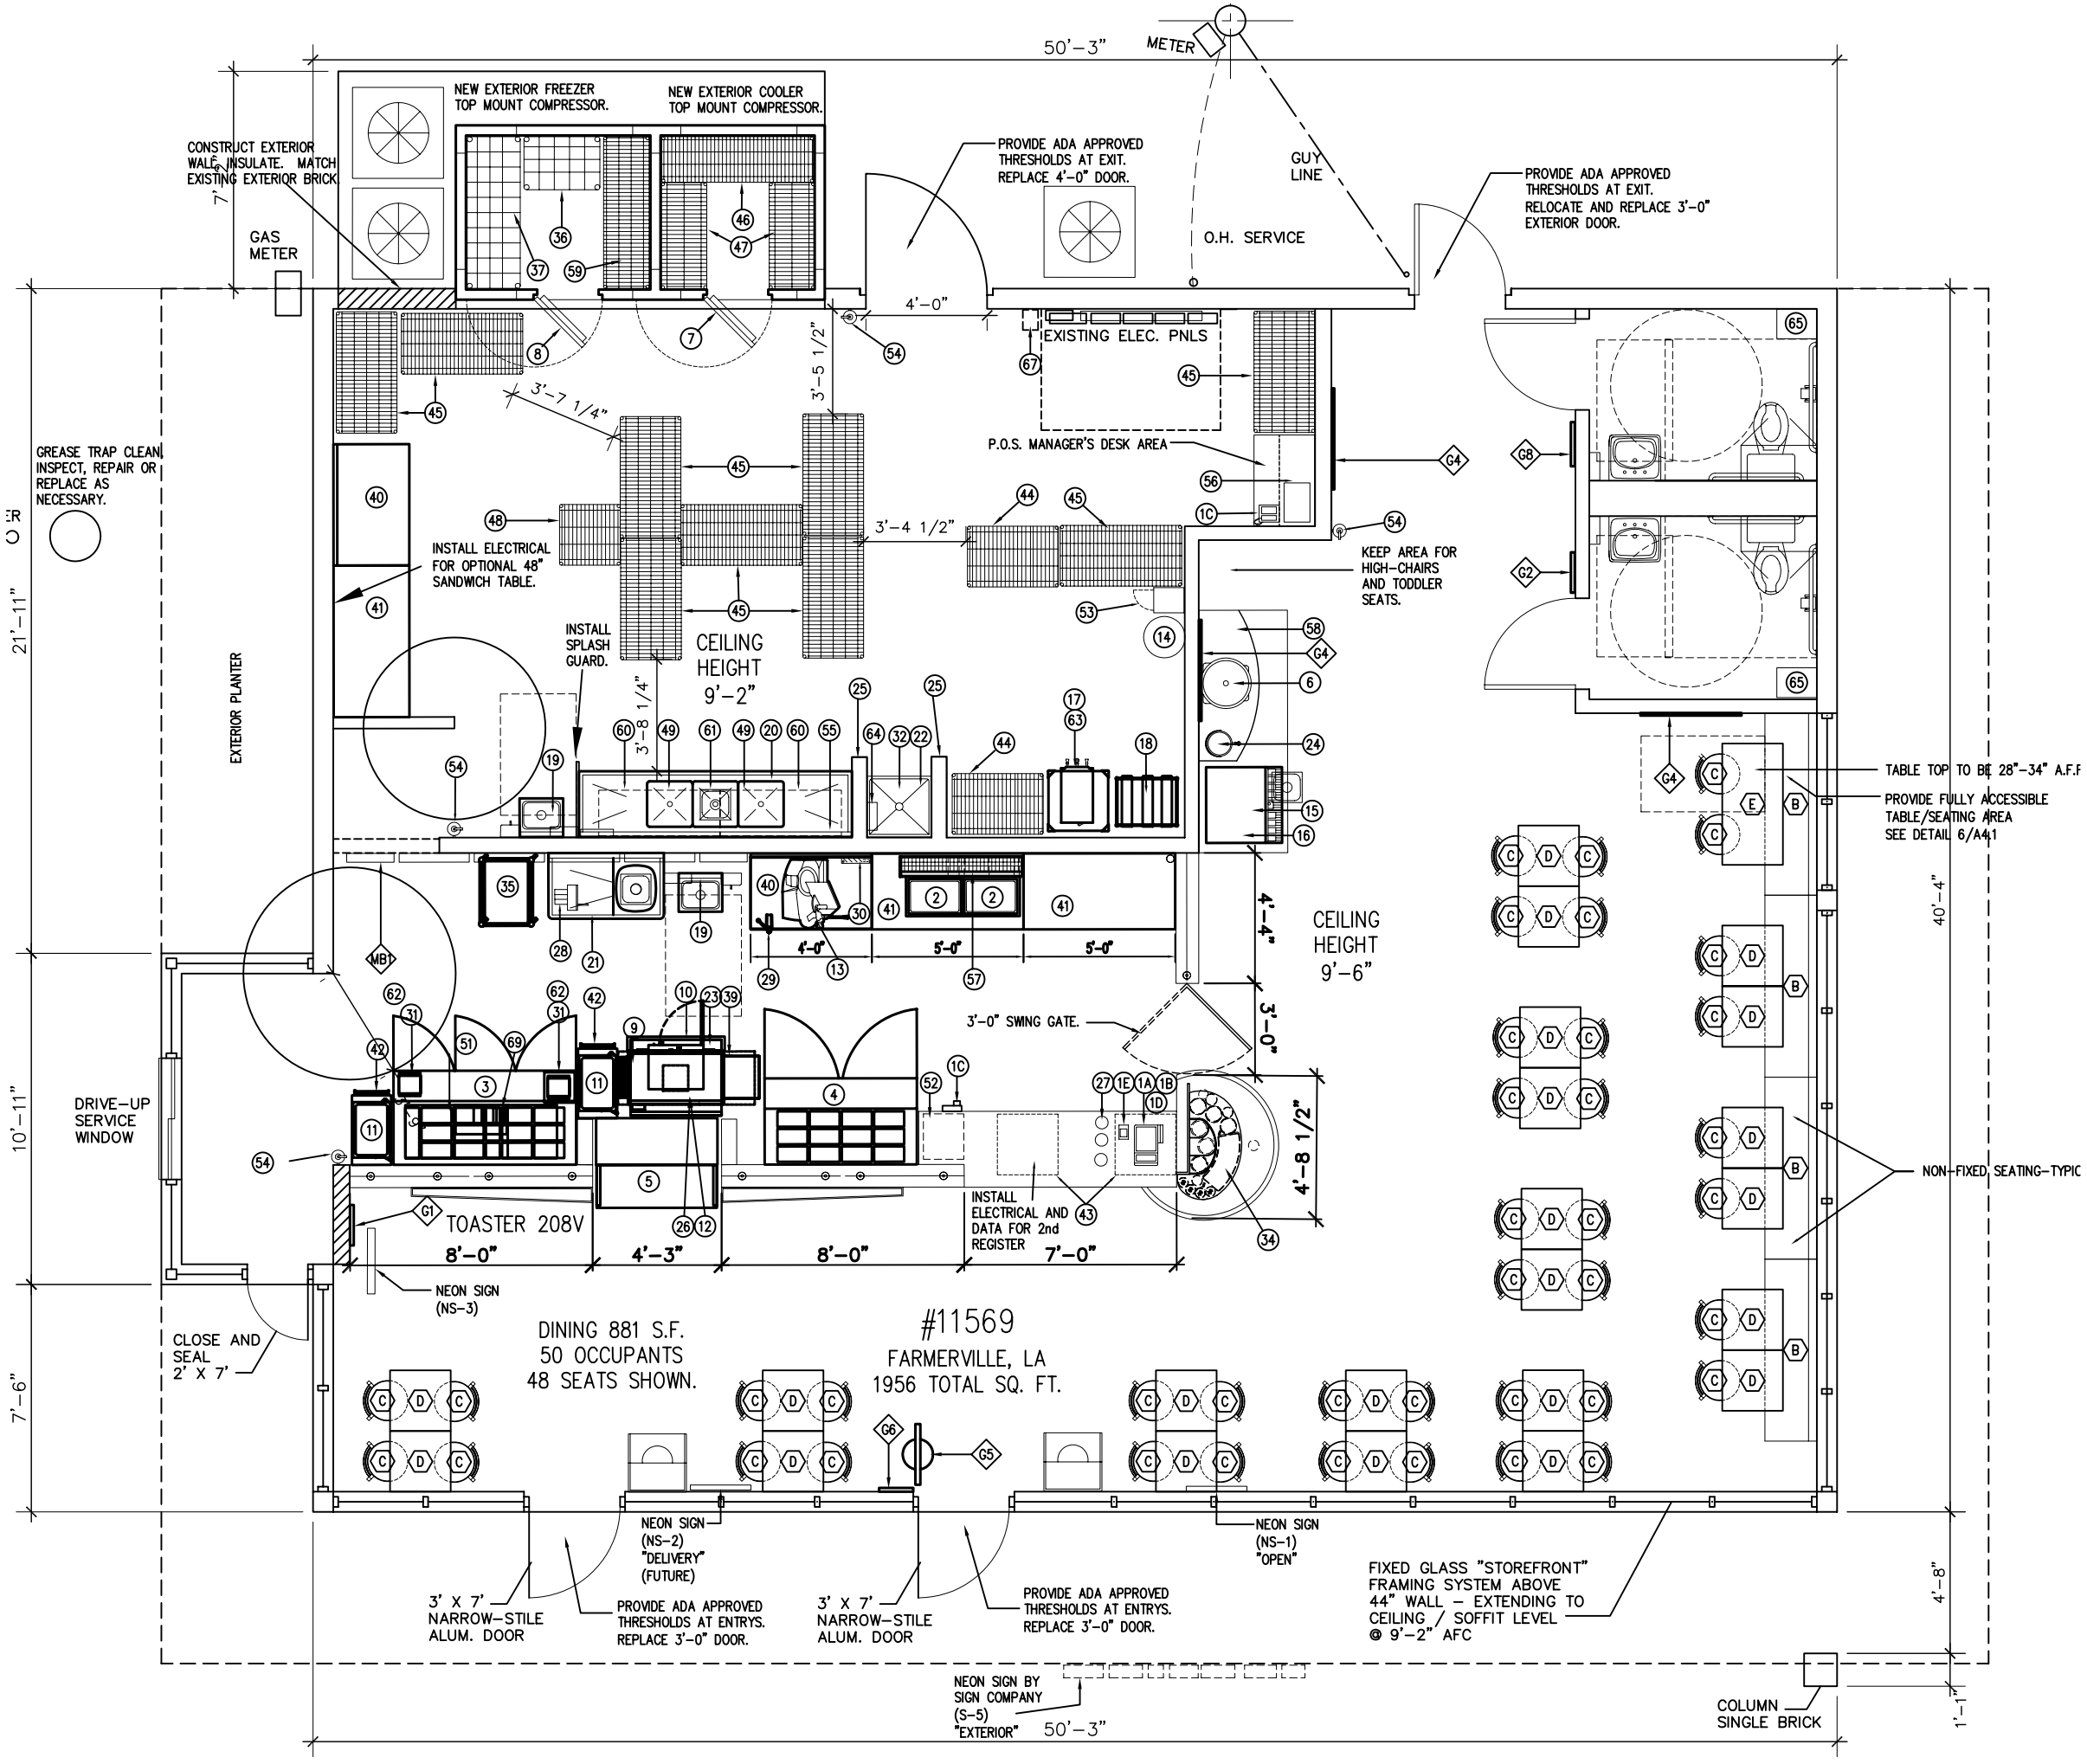
50'-3"
METER
NEW EXTERIOR FREEZER TOP MOUNT COMPRESSOR.
NEW EXTERIOR COOLER TOP MOUNT COMPRESSOR.
CONSTRUCT EXTERIOR WALL, INSULATE. MATCH EXISTING EXTERIOR BRICK
7'
GAS METER
PROVIDE ADA APPROVED THRESHOLDS AT EXIT. REPLACE 4'-0" DOOR.
GUY LINE
O.H. SERVICE
PROVIDE ADA APPROVED THRESHOLDS AT EXIT. RELOCATE AND REPLACE 3'-0" EXTERIOR DOOR.
4'-0"
EXISTING ELEC. PNLS
3'-7 1/4"
3'-5 1/2"
P.O.S. MANAGER'S DESK AREA
GREASE TRAP CLEAN, INSPECT, REPAIR OR REPLACE AS NECESSARY.
21'-11" O.R.
INSTALL ELECTRICAL FOR OPTIONAL 48" SANDWICH TABLE.
3'-4 1/2"
KEEP AREA FOR HIGH-CHAIRS AND TODDLER SEATS.
INSTALL SPLASH GUARD.
CEILING HEIGHT 9'-2"
3'-8 1/4"
EXTERIOR PLANTER
TABLE TOP TO BE 28"-34" A.F.F.
PROVIDE FULLY ACCESSIBLE TABLE/SEATING AREA SEE DETAIL 6/A4.1
40'-4"
4'-4"
CEILING HEIGHT 9'-6"
4'-0"
5'-0"
5'-0"
3'-0" SWING GATE.
3'-0"
4'-8 1/2"
10'-11"
DRIVE-UP SERVICE WINDOW
NON-FIXED SEATING-TYPIC
INSTALL ELECTRICAL AND DATA FOR 2nd REGISTER
TOASTER 208V
8'-0"
4'-3"
8'-0"
7'-0"
NEON SIGN (NS-3)
CLOSE AND SEAL 2' X 7'
7'-6"
DINING 881 S.F.
50 OCCUPANTS
48 SEATS SHOWN.
#11569
FARMERVILLE, LA
1956 TOTAL SQ. FT.
NEON SIGN (NS-2) "DELIVERY" (FUTURE)
NEON SIGN (NS-1) "OPEN"
FIXED GLASS "STOREFRONT" FRAMING SYSTEM ABOVE 44" WALL - EXTENDING TO CEILING / SOFFIT LEVEL @ 9'-2" AFC
3' X 7' NARROW-STILE ALUM. DOOR
PROVIDE ADA APPROVED THRESHOLDS AT ENTRYS. REPLACE 3'-0" DOOR.
3' X 7' NARROW-STILE ALUM. DOOR
PROVIDE ADA APPROVED THRESHOLDS AT ENTRYS. REPLACE 3'-0" DOOR.
4'-8"
NEON SIGN BY SIGN COMPANY (S-5) "EXTERIOR"
50'-3"
COLUMN SINGLE BRICK
1'-1"