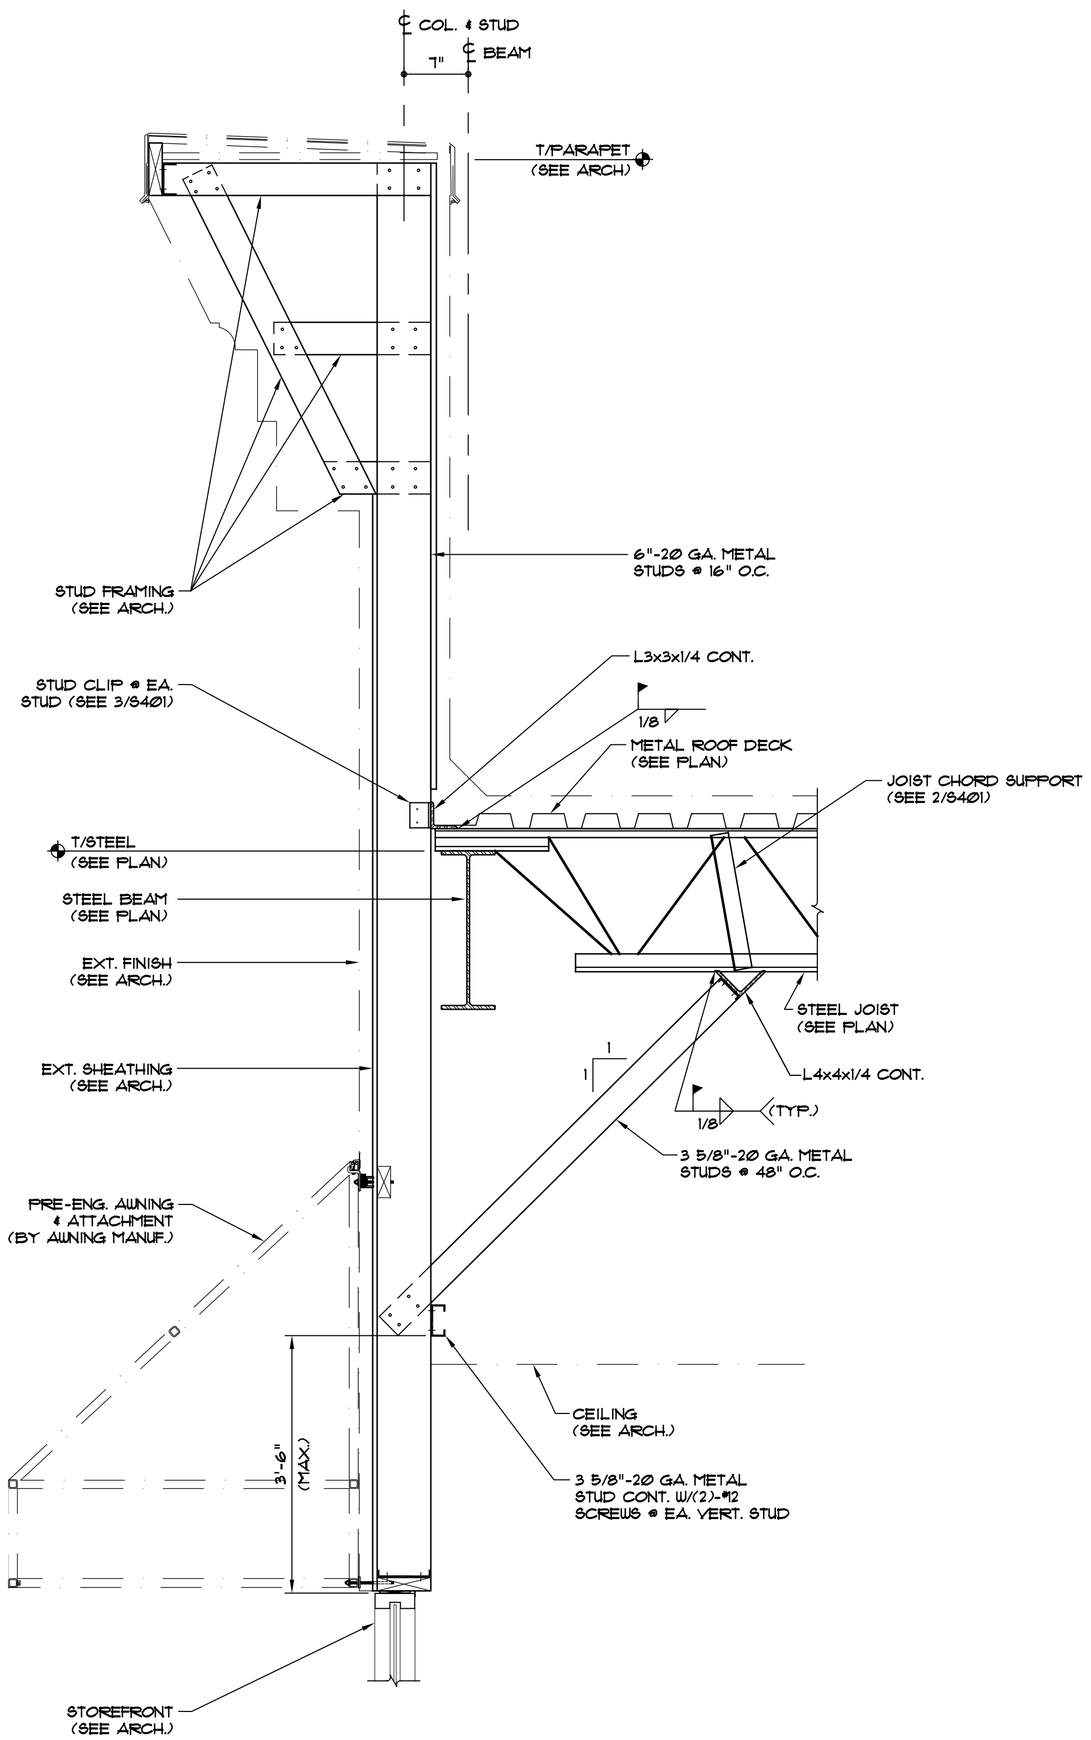

SECTION 1 / S402
SCALE: 1" = 1'-0"

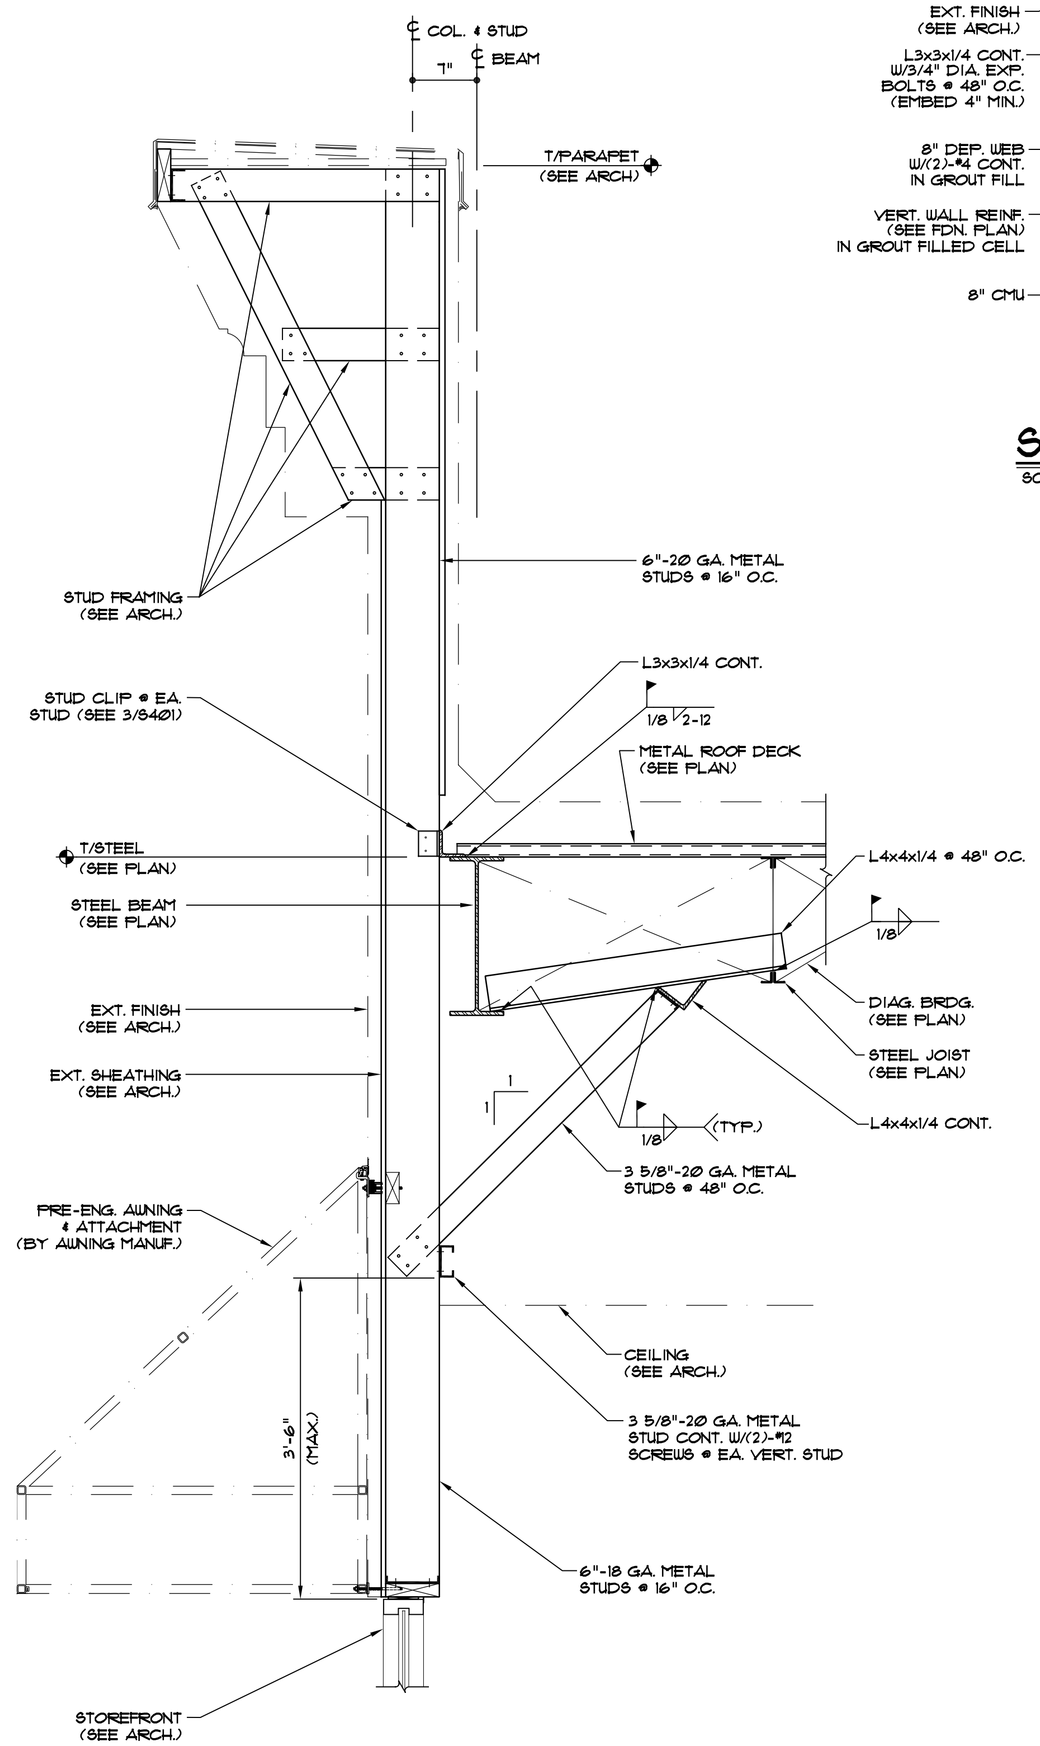

SECTION 2 / S402
SCALE: 1" = 1'-0"

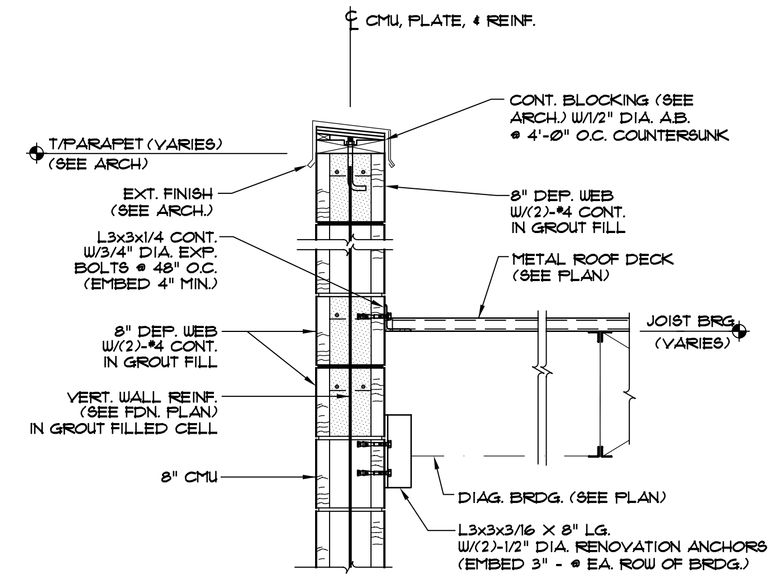

SECTION 3 / S402
SCALE: 1" = 1'-0"

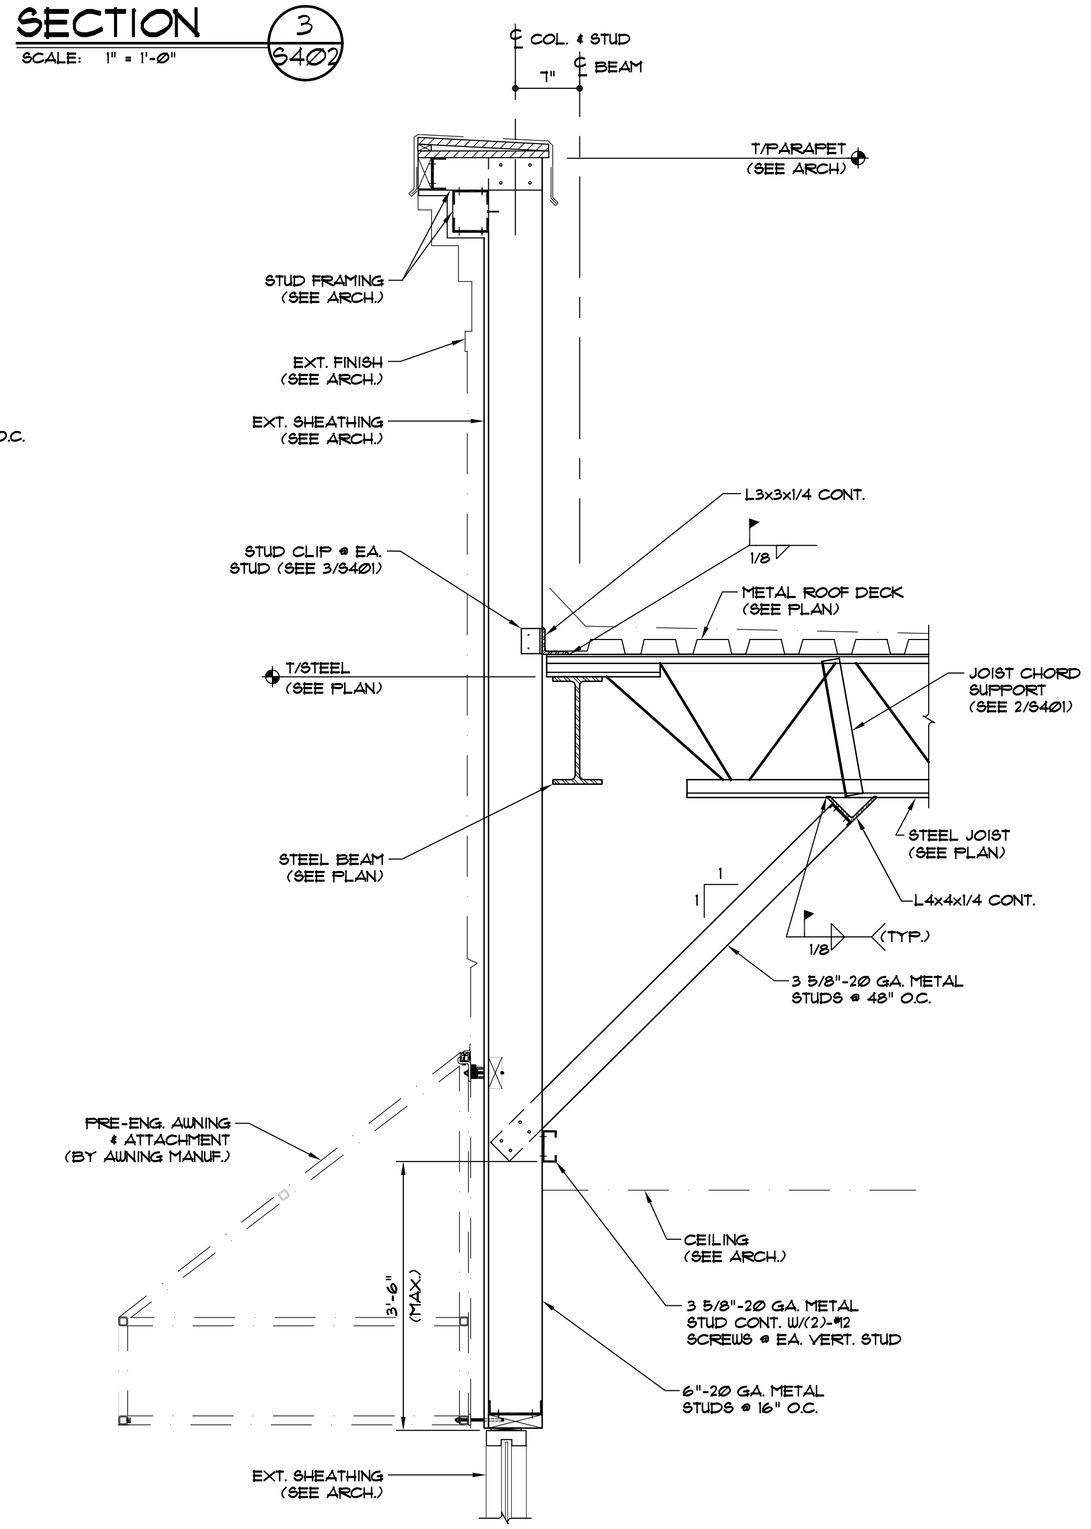

SECTION 4 / S402
SCALE: 1" = 1'-0"

PRUITT EBERLY STONE
STRUCTURAL ENGINEERS
1852 CENTURY PLACE • SUITE 201 • ATLANTA, GEORGIA 30345
TEL: 770.457.5923 FAX: 770.457.9989
WWW.PESENGINEERS.COM

THIS DRAWING IS THE PROPERTY OF LYMAN DAVIDSON DOOLEY INCORPORATED ARCHITECTS. IT IS NOT TO BE REPRODUCED IN WHOLE OR IN PART. IT IS NOT TO BE USED ON ANY OTHER PROJECT. IT SHALL BE RETURNED UPON REQUEST. COPYRIGHT AS DATED LYMAN DAVIDSON DOOLEY. NOT VALID UNLESS SIGNED AND SEALED.

ARCHITECTURE
PLANNING
INTERIOR DESIGN

Lyman Davidson Dooley, Inc.

1640 Powers Ferry Road
Building 1, Suite 100
Marietta, GA 30067

770.850.8494 t
770.850.8993 f

lddi-architects.com

ATLANTA
NASHVILLE
TAMPA
FT. COLLINS

REV.
REV.
REV.
REV.

NORTHPARK WALK
COUNTY LINE ROAD
RIDGELAND, MS

NORTHPARK WALK

COUNTY LINE ROAD
RIDGELNAD, MS

DAN TUCKER
COLLINS GOODMAN

1447 PEACHTREE ST, NE
SUITE 525
ATLANTA, GEORGIA 30309

TITLE: DETAILS AND SECTIONS
FILE:
JOB: 105081.00
DT CTR: MKW
DRAWN: MFN
S 402
DATE: 12/19/05