copyright © 1999

GENERAL NOTES :

1. FOLLOW ROOM FINISH SCHEDULE FOR WALL FINISHES.

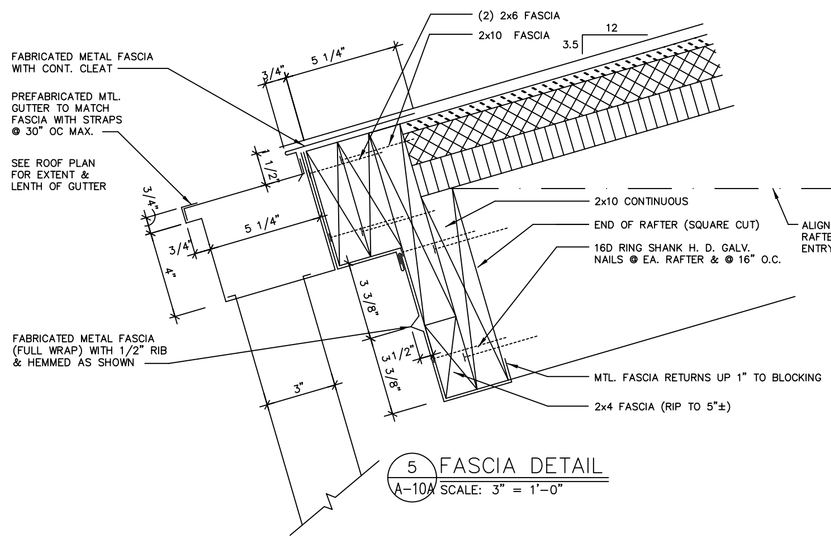

5 FASCIA DETAIL
A-10 SCALE: 3" = 1'-0"

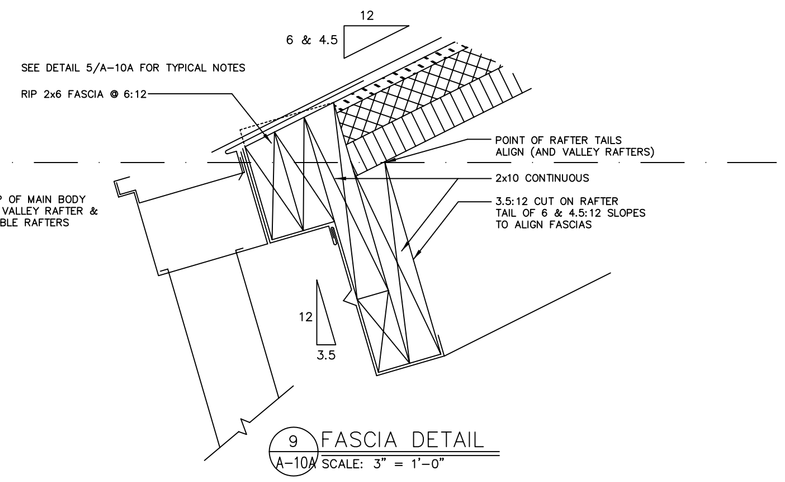

9 FASCIA DETAIL
A-10 SCALE: 3" = 1'-0"

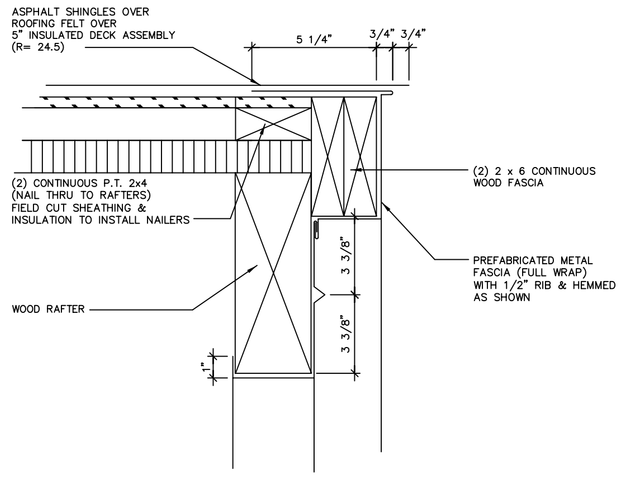

6 FASCIA DETAIL
A-10 SCALE: 3" = 1'-0"

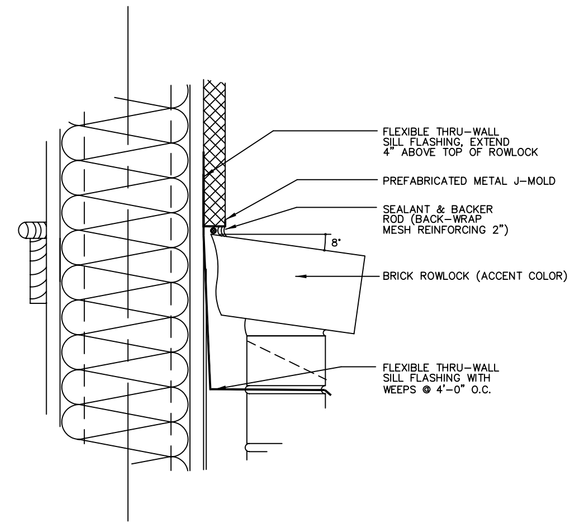

8 FLASHING DETAIL AT ROWLOCK
A-10 SCALE: 3" = 1'-0"

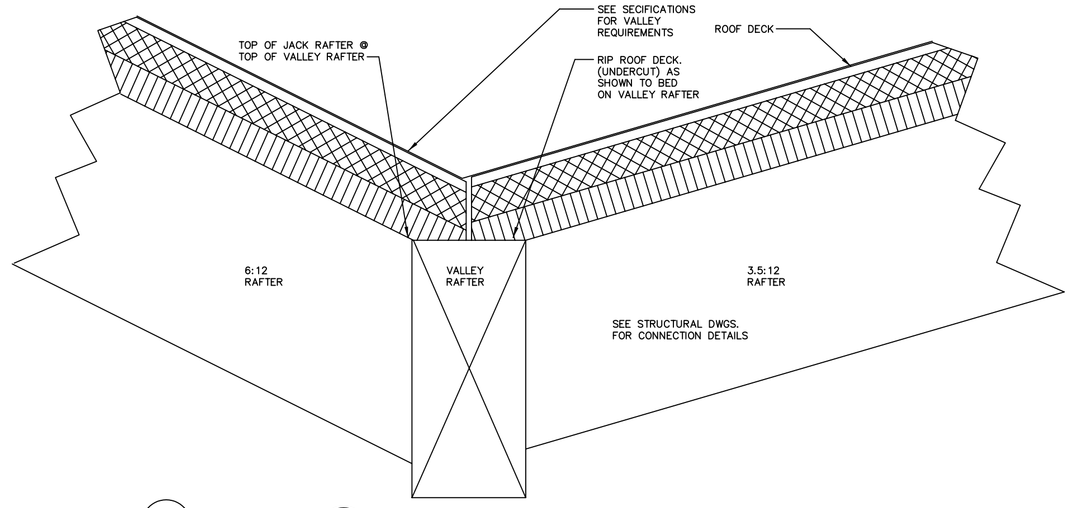

10 SECTION @ VALLEY
A-10 SCALE: 3" = 1'-0"

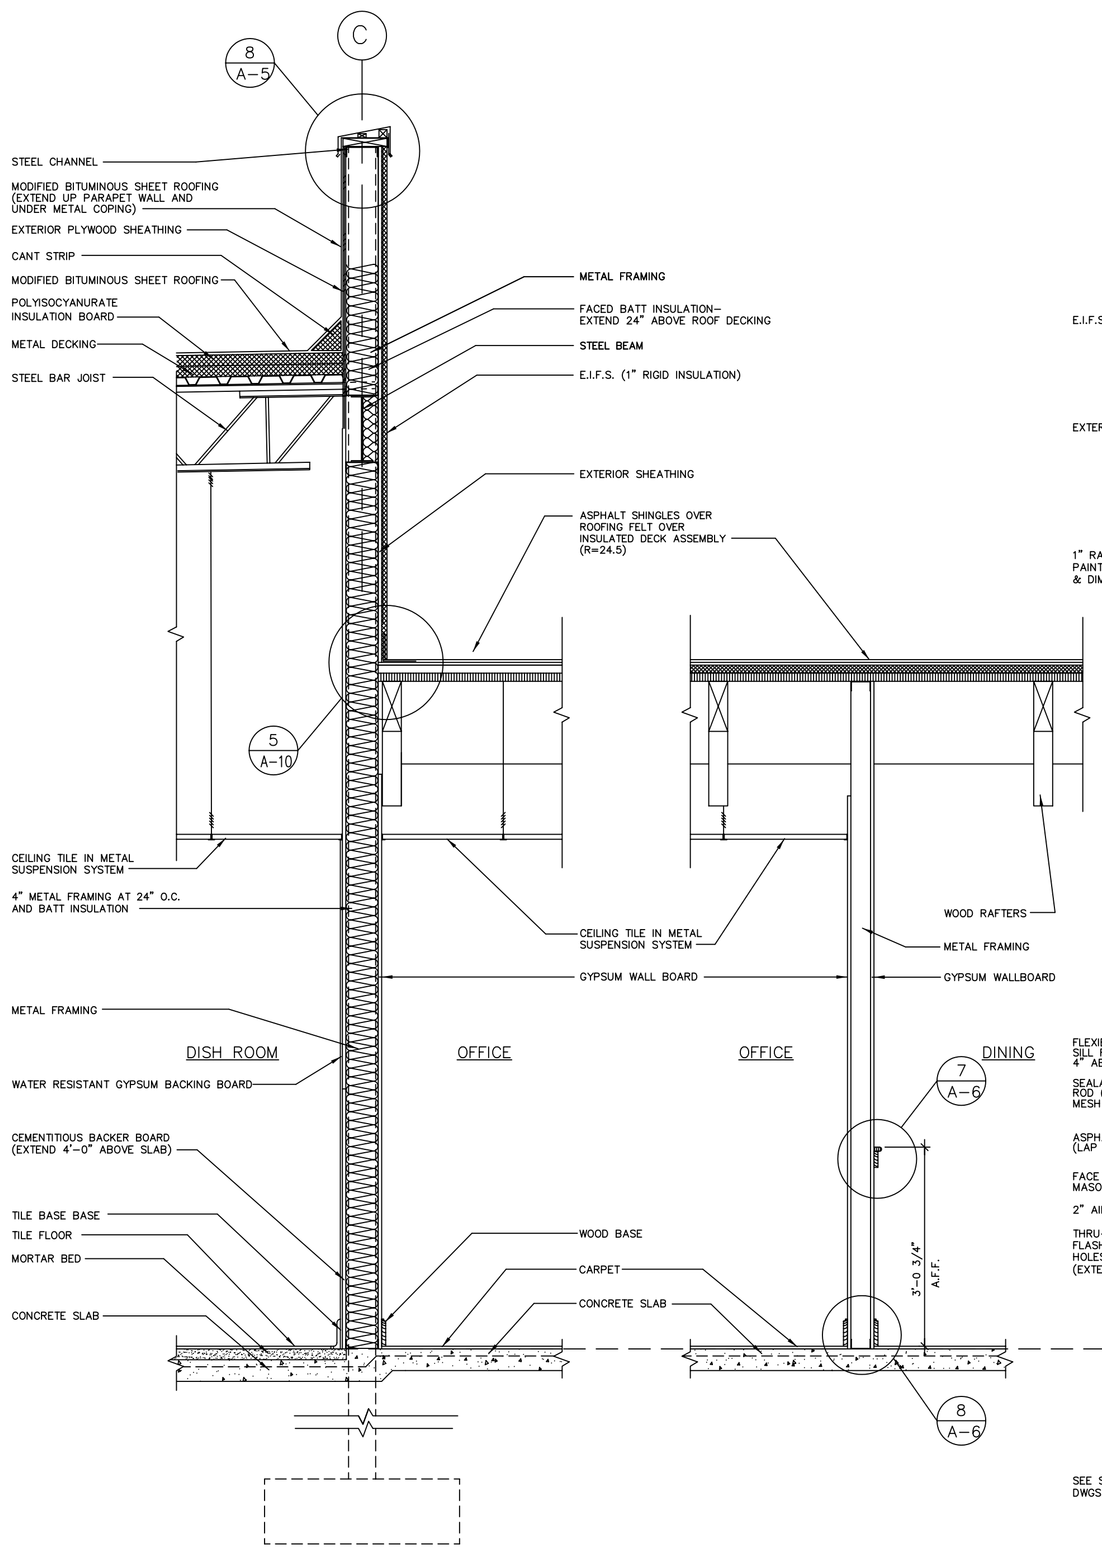

1 WALL SECTION
A-10 SCALE: 3/4" = 1'-0"

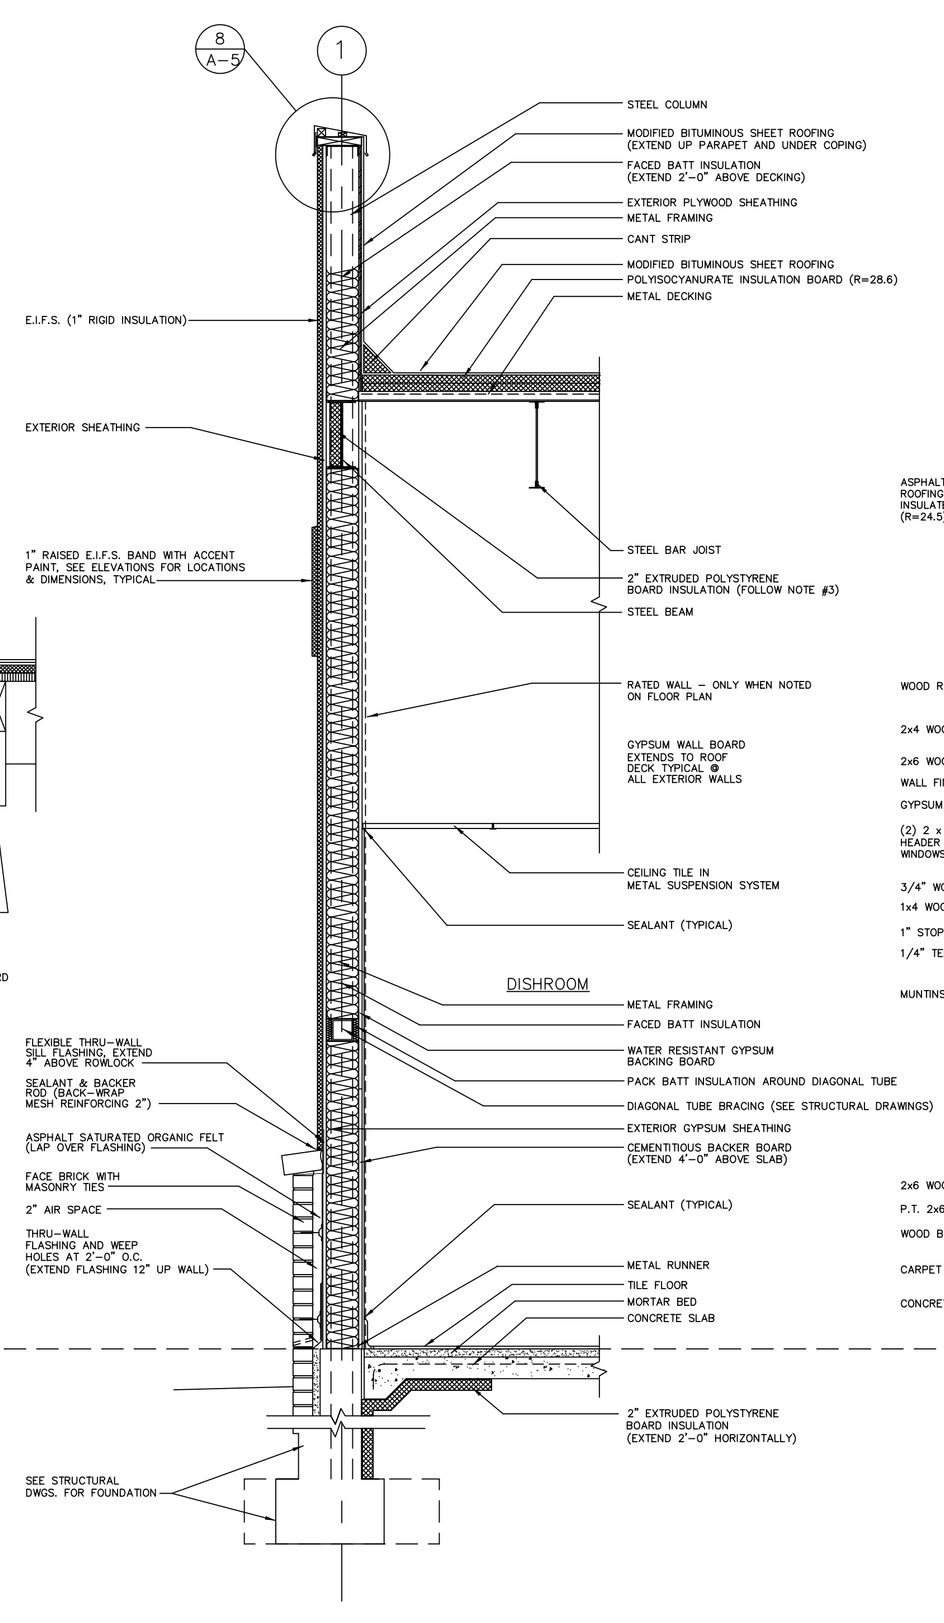

3 WALL SECTION
A-10 SCALE: 3/4" = 1'-0"

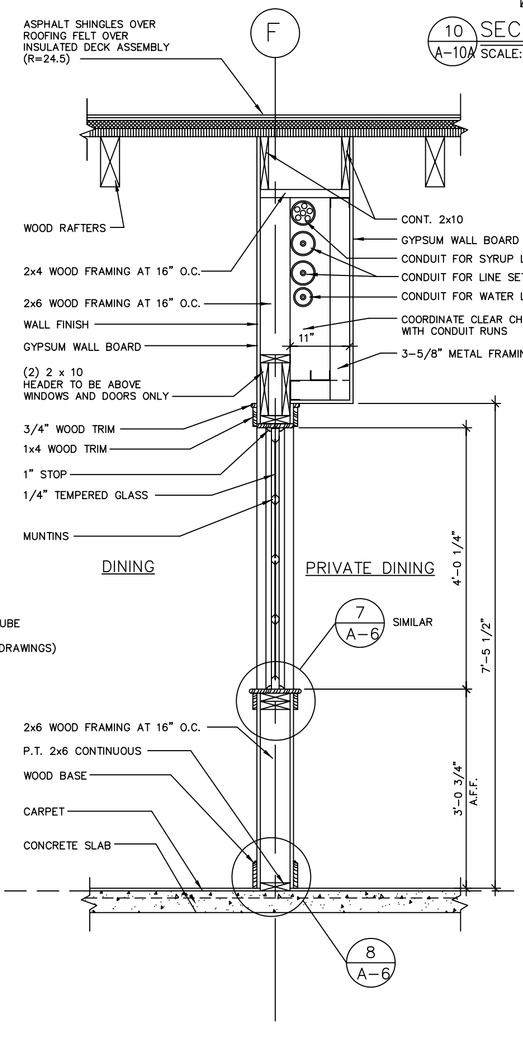

4 WALL SECTION
A-10 SCALE: 3/4" = 1'-0"

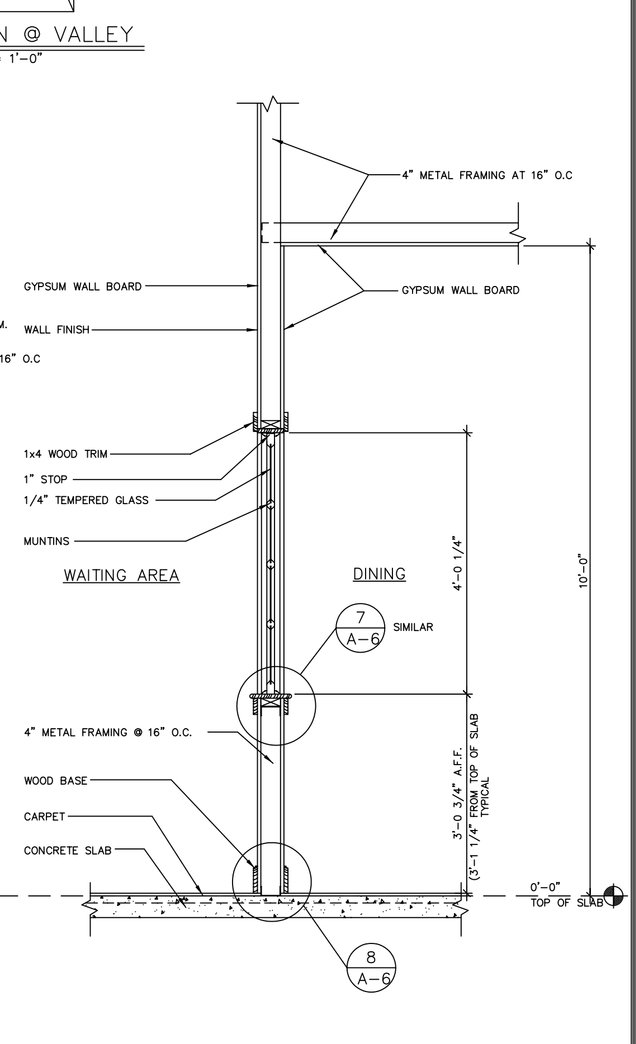

7 WALL SECTION
A-10 SCALE: 3/4" = 1'-0"

REVISIONS

REV.	DESCRIPTION	DATE	BY
			R.A.D.

RYAN'S FAMILY STEAK HOUSES, INC.
199 HUNT STREET - GREER, S.C. 29650 - (864) 879-1000

Ryan's FAMILY STEAK HOUSE®

WALL SECTIONS DINING

DESIGNED: R.A.D.	DATE: 03-30-99
STORE TYPE PT9	DRAWING NO. A-10A