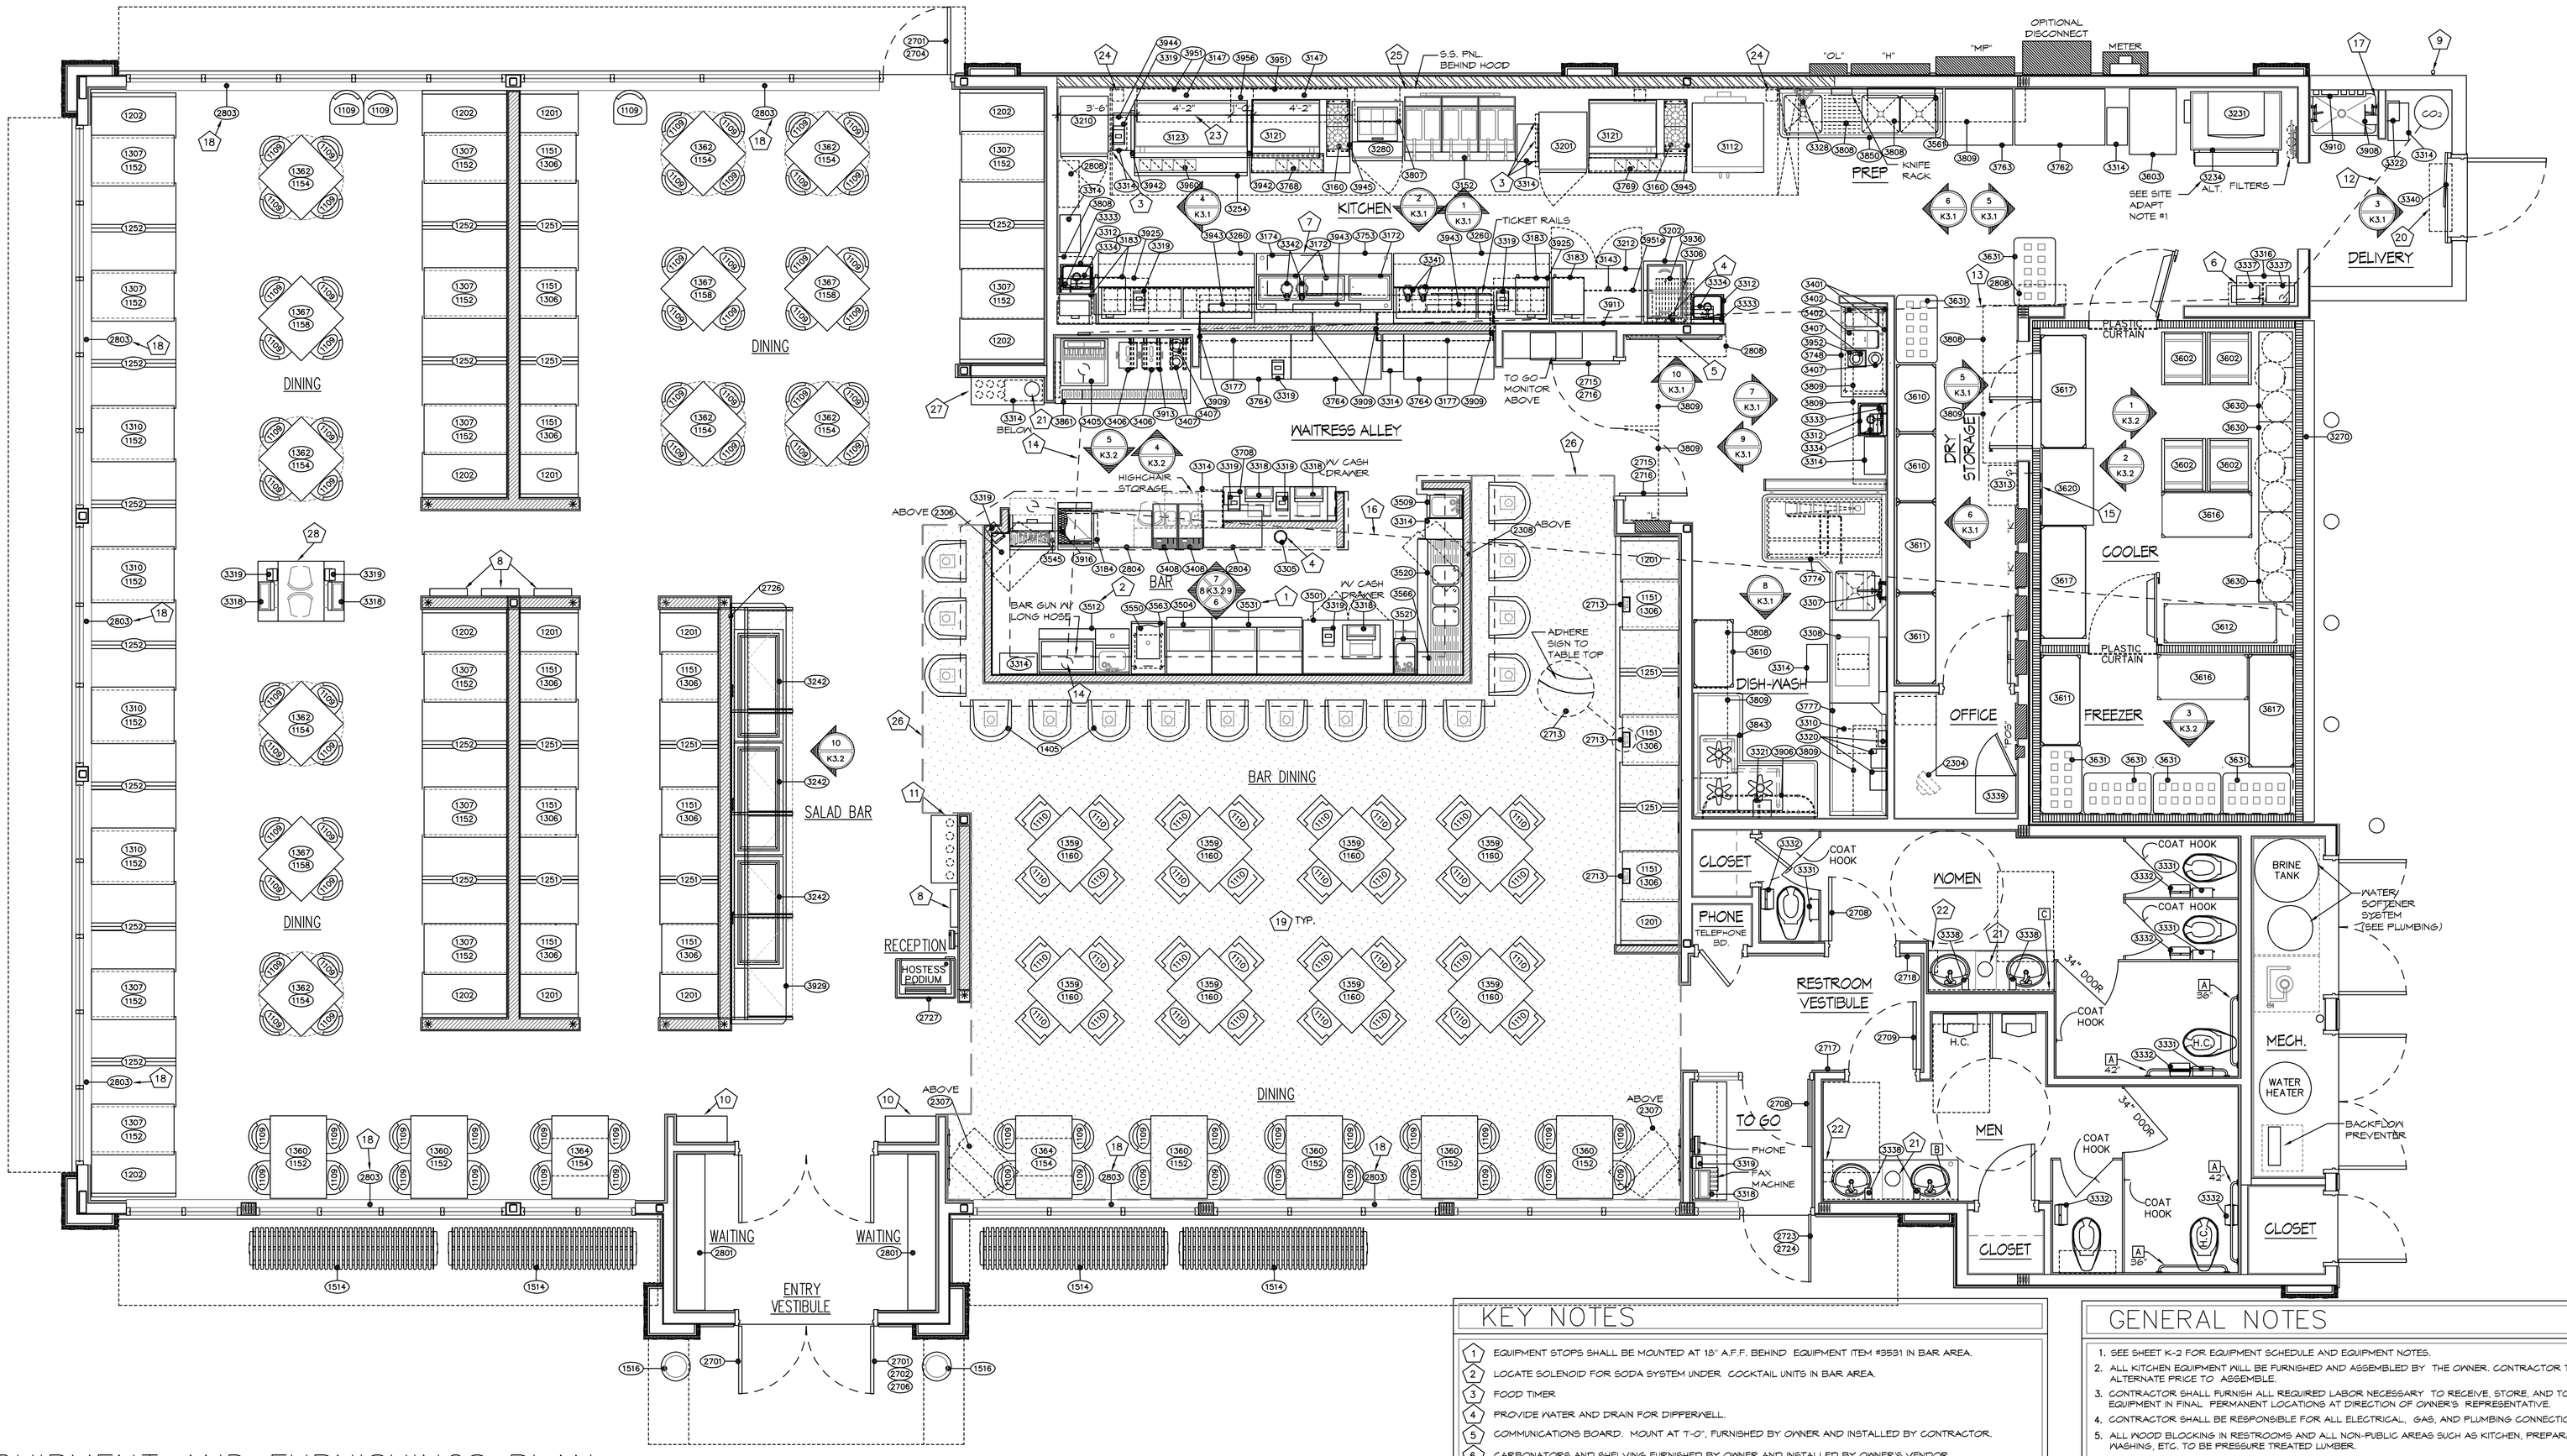

EQUIPMENT AND FURNISHINGS PLAN

SCALE: 1/4"=1'-0"

G.C. NOTE!

GENERAL CONTRACTOR TO VERIFY W/ CONSTRUCTION DIRECTOR WHICH OF THE FOLLOWING ITEMS BELOW ARE TO BE INSTALLED.

1. GENERAL CONTRACTOR TO VERIFY IF THE ALTERNATE ICE MACHINE IS TO BE INSTALLED. SEE SHEET K2 FOR SPECIFICATIONS.

RESTROOM & MISC. ACCESSORIES

MARK	STANDARD ITEMS	MANUFACTURER	MODEL NUMBER	SUPPLIED BY	INSTALLED BY	QUANTITY
A	GRAB BARS	BOBRICK	B-6806	G.C.	G.C.	4
B	33" x 72" MIRROR	GENERIC	N/A	G.C.	G.C.	1
C	33" x 62" MIRROR*	GENERIC	N/A	G.C.	G.C.	1

NOTES:
1. CONTRACTOR SHALL VERIFY ALL QUANTITIES SHOWN. ALL DISCREPANCIES FOUND SHALL BE FORWARDED TO THE ATTENTION OF THE RUBY TUESDAY CONSTRUCTION DIRECTOR.
2. MIRRORS ARE TO BE POLISHED PLATE MIRRORS. *F.V. SIZES PRIOR TO ORDERING!

SEATING SUMMARY

TABLES/ SEATS PER TABLE	EQUIP. NO.	TABLE TYPE	NO. OF SEATS
12/ 2 TOP	(1308)	TABLE TOP 27" x 30" W/ LAMINATE FINISH	24
12/ 4 TOP	(1307)	TABLE TOP 27" x 44" W/ LAMINATE FINISH	48
4/ 4 TOP	(1310)	TABLE TOP 30" x 44" W/ LAMINATE FINISH	16
8/ 4 TOP	(1359)	TABLE TOP 30" x 30" W/ PLAIN FLAKE BOARD TOP UNFINISHED W/ TABLE CLOTH	32
6/ 4 TOP	(1360)	TABLE TOP 30" x 44" W/ PLAIN FLAKE BOARD TOP UNFINISHED W/ TABLE CLOTH	24
8/ 4 TOP	(1362)	TABLE TOP 32" x 32" FLIP TOP W/ PLAIN FLAKE BOARD TOP UNFINISHED W/ TABLE CLOTH	32
2/ 4 TOP	(1364)	TABLE TOP 30" x 44" FLIP TOP REC. TABLE W/ PLAIN FLAKE BOARD TOP UNFINISHED W/ TABLE CLOTH	8
4/ 4 TOP	(1367)	TABLE TOP 32" x 32" W/ PLAIN FLAKE BOARD TOP UNFINISHED W/ TABLE CLOTH	16
56		TOTAL SEATING FOR DINING & BAR AREA	200
	(1405)	BAR STOOLS	16
		EMPLOYEES	25
		TOTAL SEATING & EMPLOYEES	241

SQUARE FOOTAGE CALCULATIONS

77%	FRONT OF HOUSE:	3,703 S.F.
23%	BACK OF HOUSE:	1,216 S.F.
	TOTAL:	4,919 S.F.
	COOLER/FREEZER:	267 S.F.
S.F. PER DINING SEAT (TOTAL S.F./TOTAL TABLE SEATING)		24.0

KEY NOTES

1. EQUIPMENT STOPS SHALL BE MOUNTED AT 18" A.F.F. BEHIND EQUIPMENT ITEM #3531 IN BAR AREA.
2. LOCATE SOLENOID FOR SODA SYSTEM UNDER COCKTAIL UNITS IN BAR AREA.
3. FOOD TIMER.
4. PROVIDE WATER AND DRAIN FOR DIFFERNELL.
5. COMMUNICATIONS BOARD. MOUNT AT 7'-0", FURNISHED BY OWNER AND INSTALLED BY CONTRACTOR.
6. CARBONATORS AND SHELVING FURNISHED BY OWNER AND INSTALLED BY OWNER'S VENDOR.
7. REMOVE 4" LEGS FROM UNIT AND PLACE MODULAR WARMER (3174) AS FAR BACK ON TABLE AS POSSIBLE. INSTALL STRAP OVER 3174 AND DO NOT ALLOW SCREWS TO BE PLACE IN EQUIPMENT. SCREW STRAP TO TABLE SHELF ONLY.
8. CONTRACTOR TO PROVIDE AND INSTALL (4) MENU BOXES PER DETAIL 8/A10.1. LOCATIONS SHOWN ARE FOR REFERENCE PURPOSES ONLY AND FINAL LOCATIONS SHOULD BE SELECTED BY STORE MANAGER PRIOR TO OPENING.
9. PROPOSED LOCATION OF REMOTE FILL STATION FOR CO_2 TANK. FINAL LOCATION TO BE VERIFIED, SUPPLIED, AND INSTALLED BY THE LOCAL CO_2 SUPPLIER AS SELECTED BY THE RUBY TUESDAY FIELD REPRESENTATIVE.
10. SERVICE CABINET- SEE DETAIL 4/A10.5
11. SERVICE CABINET- SEE DETAIL 5/A10.5
12. 4" PVC ROUTED UNDERGROUND FROM CO_2 TANK TO TO SODA RACK #3316. USE LARGE RADIUS (24") ELEC. SWEEPS INSTALLED BY ELECTRICAL CONTRACTOR. NO PLUMBING FITTINGS.
13. SODA LINES ROUTED IN ATTIC FROM SODA RACK #3316 TO SODA DISP. #3405. THE LINES FILL COME DOWN IN WALL TO SODA DISPENSERS.
14. 6" PVC ROUTED UNDERGROUND FROM SODA DISPENSER #3405 TO COCKTAIL STATION #3512. USE LARGE RADIUS (24") ELEC. SWEEPS INSTALLED BY ELECTRICAL CONTRACTOR. NO PLUMBING FITTINGS.
15. ROUTE BEER SYSTEM LINES FROM KEG STORAGE AREA STRAPPED TO INSIDE COOLER WALL OVER TO BEER SYS. POWER PACK #3313. ROUTE LINES THRU-WALL AT SIDE OF POWER PACK FOR CONNECTION. SEAL ALL PENETRATIONS AS REQ'D.
16. 6" PVC ROUTED UNDERGROUND FROM KEG STORAGE IN COOLER TO REMOTE BEER DISPENSER #3545 AT BAR. USE LARGE RADIUS (24") ELEC. SWEEPS INSTALLED BY ELEC. CONTRACTOR. NO PLUMBING FITTINGS.
17. S.S. WALL GUARD TO 6'-0" A.F.F. ALL SIDES OF MOP SINK AREA.
18. 2" SHADES FURNISHED BY OWNER & INSTALLED BY CONTRACTOR IN ALL WINDOWS. MANUFACTURER WILL SUPPLY ALL PROPER MOUNTING HARDWARE WITH EACH UNIT. DO NOT ATTACH CLEAR CHAIN GUIDE
19. INSTALL ALL SIGNAGE PER THE DIRECTION OF THE RUBY TUESDAY CONSTRUCTION DIRECTOR.
20. FLY FAN - OPTIONAL - INSTALL ONLY WHEN LOCALLY REQUIRED. SEE MECH. DWGS. FOR SPECIFICATIONS. FURNISHED BY OWNER AND INSTALLED BY CONTRACTOR.
21. CONTRACTOR TO PROVIDE 6" DIA. HOLE IN COUNTERTOP FOR TRASH RECEPTACLE.
22. PAPER TOWEL HOLDER- SEE DETAIL 11/A10.1
23. THE DIMENSIONS ARE PROVIDED TO LOCATE THE WALL MOUNTED CHEESEMELTERS.
24. GREASE COLLECTION CONTAINER
25. SITE ADAPT ARCHT. TO VERIFY IF GALV. HOOD ASSEMBLIES ARE ALLOWED BY LOCAL MUNICIPALITY.
26. SHADED AREA INDICATES DEDICATED SMOKING AREA
27. SERVICE CABINET - SEE DETAIL 6/A10.5
28. SERVICE CABINET - SEE DETAIL 9/A10.5

GENERAL NOTES

1. SEE SHEET K-2 FOR EQUIPMENT SCHEDULE AND EQUIPMENT NOTES.
2. ALL KITCHEN EQUIPMENT WILL BE FURNISHED AND ASSEMBLED BY THE OWNER. CONTRACTOR TO PROVIDE ALTERNATE PRICE TO ASSEMBLE.
3. CONTRACTOR SHALL FURNISH ALL REQUIRED LABOR NECESSARY TO RECEIVE, STORE, AND TO PLACE EQUIPMENT IN FINAL PERMANENT LOCATIONS AT DIRECTION OF OWNER'S REPRESENTATIVE.
4. CONTRACTOR SHALL BE RESPONSIBLE FOR ALL ELECTRICAL, GAS, AND PLUMBING CONNECTIONS.
5. ALL WOOD BLOCKING IN RESTROOMS AND ALL NON-PUBLIC AREAS SUCH AS KITCHEN, PREPARATION AREA, DISH WASHING, ETC. TO BE PRESSURE TREATED LUMBER.
6. SECURE ALL BAR SINKS, COCKTAIL STATIONS, HAND SINKS, KITCHEN SINKS TO WALL AND SEAL WITH CLEAR SILICONE.
7. NOTE: RESPONSIBILITIES OF CONSTRUCTION FOR MISC. KITCHEN EQ.

GENERAL CONTRACTOR:
-ALL WIRING FOR POWER AND CONTROLS TO BE PROVIDED, INSTALLED AND CONNECTED FOR ALL KITCHEN EQUIPMENT.

VENDOR AND/OR VENDOR'S SERVICE AGENT:
-INSTALL ALL ICE MACHINES, WALK-INS, AND REMOTE REFRIGERATION KITCHEN EQUIPMENT.
-INSTALL ALL REFRIGERATION LINES IN COORDINATION WITH THE CONTRACTOR. -START UP AND CALIBRATION OF THIS EQUIPMENT.

8. SPECIAL CARE SHALL BE GIVEN TO PROVIDE SUFFICIENT BLOCKING FOR ALL ITEMS FASTENED TO STUD WALLS AND ALSO FOR FASTENING WOOD TRIM. THE CONTRACTOR SHALL ALSO REVIEW KITCHEN ELEVATIONS (K3 SHEETS), AND ALL DETAILS SHOWN FOR BLOCKING REQUIREMENTS AND ADD ANY BLOCKING REQUIRED FOR PROPER ANCHORAGE EVEN THOUGH NOT SPECIFICALLY SHOWN.

CONTRACTOR IS TO PROVIDE WALL CONSTRUCTION IN KITCHEN AS FOLLOWS. (UNLESS NOTED OTHERWISE)
- 1/2" DUROCK TO 1'-0" A.F.F.
- 1/2" OSB FROM 1'-0" TO 9'-0" ABOVE FINISH FLOOR.

9. NOTE TO GENERAL CONTRACTOR: INSTALLATION OF KITCHEN EQUIPMENT IS BASED ON THE FOLLOWING JOB SITE CONDITIONS:
- CLEAR ACCESS TO THE BUILDING FOR DELIVERY AND INSTALLATION.
- WORK AREA IS CLEAN AND FREE OF TRASH.
- ALL ROUGH-INS ARE TO BE COMPLETE AND READY FOR FINAL CONNECTION AT THE TIME OF INSTALLATION.
- FLOOR IS FINISHED, CLEANED AND READY FOR EQUIPMENT. WALLS ARE FINISHED AS SPECIFIED.
- EQUIPMENT WILL BE SET IN PLACE ONCE ITEM IS READY FOR FINAL CONNECTION BY FOOD SERVICE CONTRACTOR. ANY LABOR TO MOVE EQUIPMENT OR RESET EQUIPMENT IS THE RESPONSIBILITY OF THE GENERAL CONTRACTOR & IS TO BE COORDINATED W/OWNERS REPRESENTATIVE.

10. SEE SHEET M1 FOR HOOD LOCATION DIMENSIONS.
11. INSTALLATION GUIDELINES FOR WALK-IN COOLERS/FREEZER:

THE GENERAL CONTRACTOR SHALL BE RESPONSIBLE FOR THE FOLLOWING ITEMS:
1. PROVIDE AN ONSITE SECURE RECEIVING AREA FOR ASSOCIATED EQUIPMENT AND MATERIALS
2. PROVIDE ALL ELECTRICAL WIRING AND CIRCUITS TO ALL EQUIPMENT
3. START UP AND CALIBRATION OF EQUIPMENT
4. PROVIDE ALL ASSOCIATED EQUIPMENT CURBS
5. PLACEMENT OF ALL ASSOCIATED ROOF TOP EQUIPMENT
6. PROVIDE AND INSTALL ALL REFRIGERANT AND CONDENSATE PIPING AND ASSOCIATED PIPE INSULATION AS SPECIFIED
7. CHARGE AND PUT INTO OPERATION ALL REFRIGERANT PIPING BETWEEN REMOTE CONDENSING UNITS AND COOLERS/FREEZER
8. PROVIDE AND INSTALL SLOPED QUARRY TILE AND WALL BASE IN COOLER FLOORS
9. INSTALL ALL WORK IN ACCORDANCE WITH MANUFACTURER'S RECOMMENDATIONS.

WALK-IN COOLERS AND FREEZER VENDOR SHALL BE RESPONSIBLE FOR THE FOLLOWING ITEMS.
1. COORDINATE WITH GENERAL CONTRACTOR FOR DELIVERY, STORAGE AND INSTALLATION PROCEDURES.
2. PROVIDE ALL REMOTE CONDENSING UNITS AND ALL COOLER/FREEZER WALLS AND ASSOCIATED MATERIALS.
3. PROVIDE ALL INTERIOR COOLER FREEZER LIGHTING AND SWITCHES
4. PROVIDE ALL COOLER/FREEZER DOORS AND HARDWARE

MARK	REVISION	DATE
.	GLAZING	8.24.05
.	.	.

Ruby Tuesday

ARCHITECT
RANDY REYNOLDS ASSOCIATES
252 POTEAT PLACE, FRANKLIN, TENNESSEE 37064
PHONE (615) 595-0525 • FAX (615) 595-0526

SEAL

SEATING AND EQUIPMENT PLAN

RUBY TUESDAY #473
I-10E SERVICE ROAD at TYLER DRIVE
SLIDELL, LOUISIANA

RRA PROJECT NUMBER	0521
ISSUE FOR REVIEW	JULY 22, 2005
ISSUE FOR CONSTRUCTION	
CHECKED BY	RR
SCALE	AS NOTED
SHEET NUMBER	K-1

Xref C:\RRA-General\Seals\LA-seal.dwg