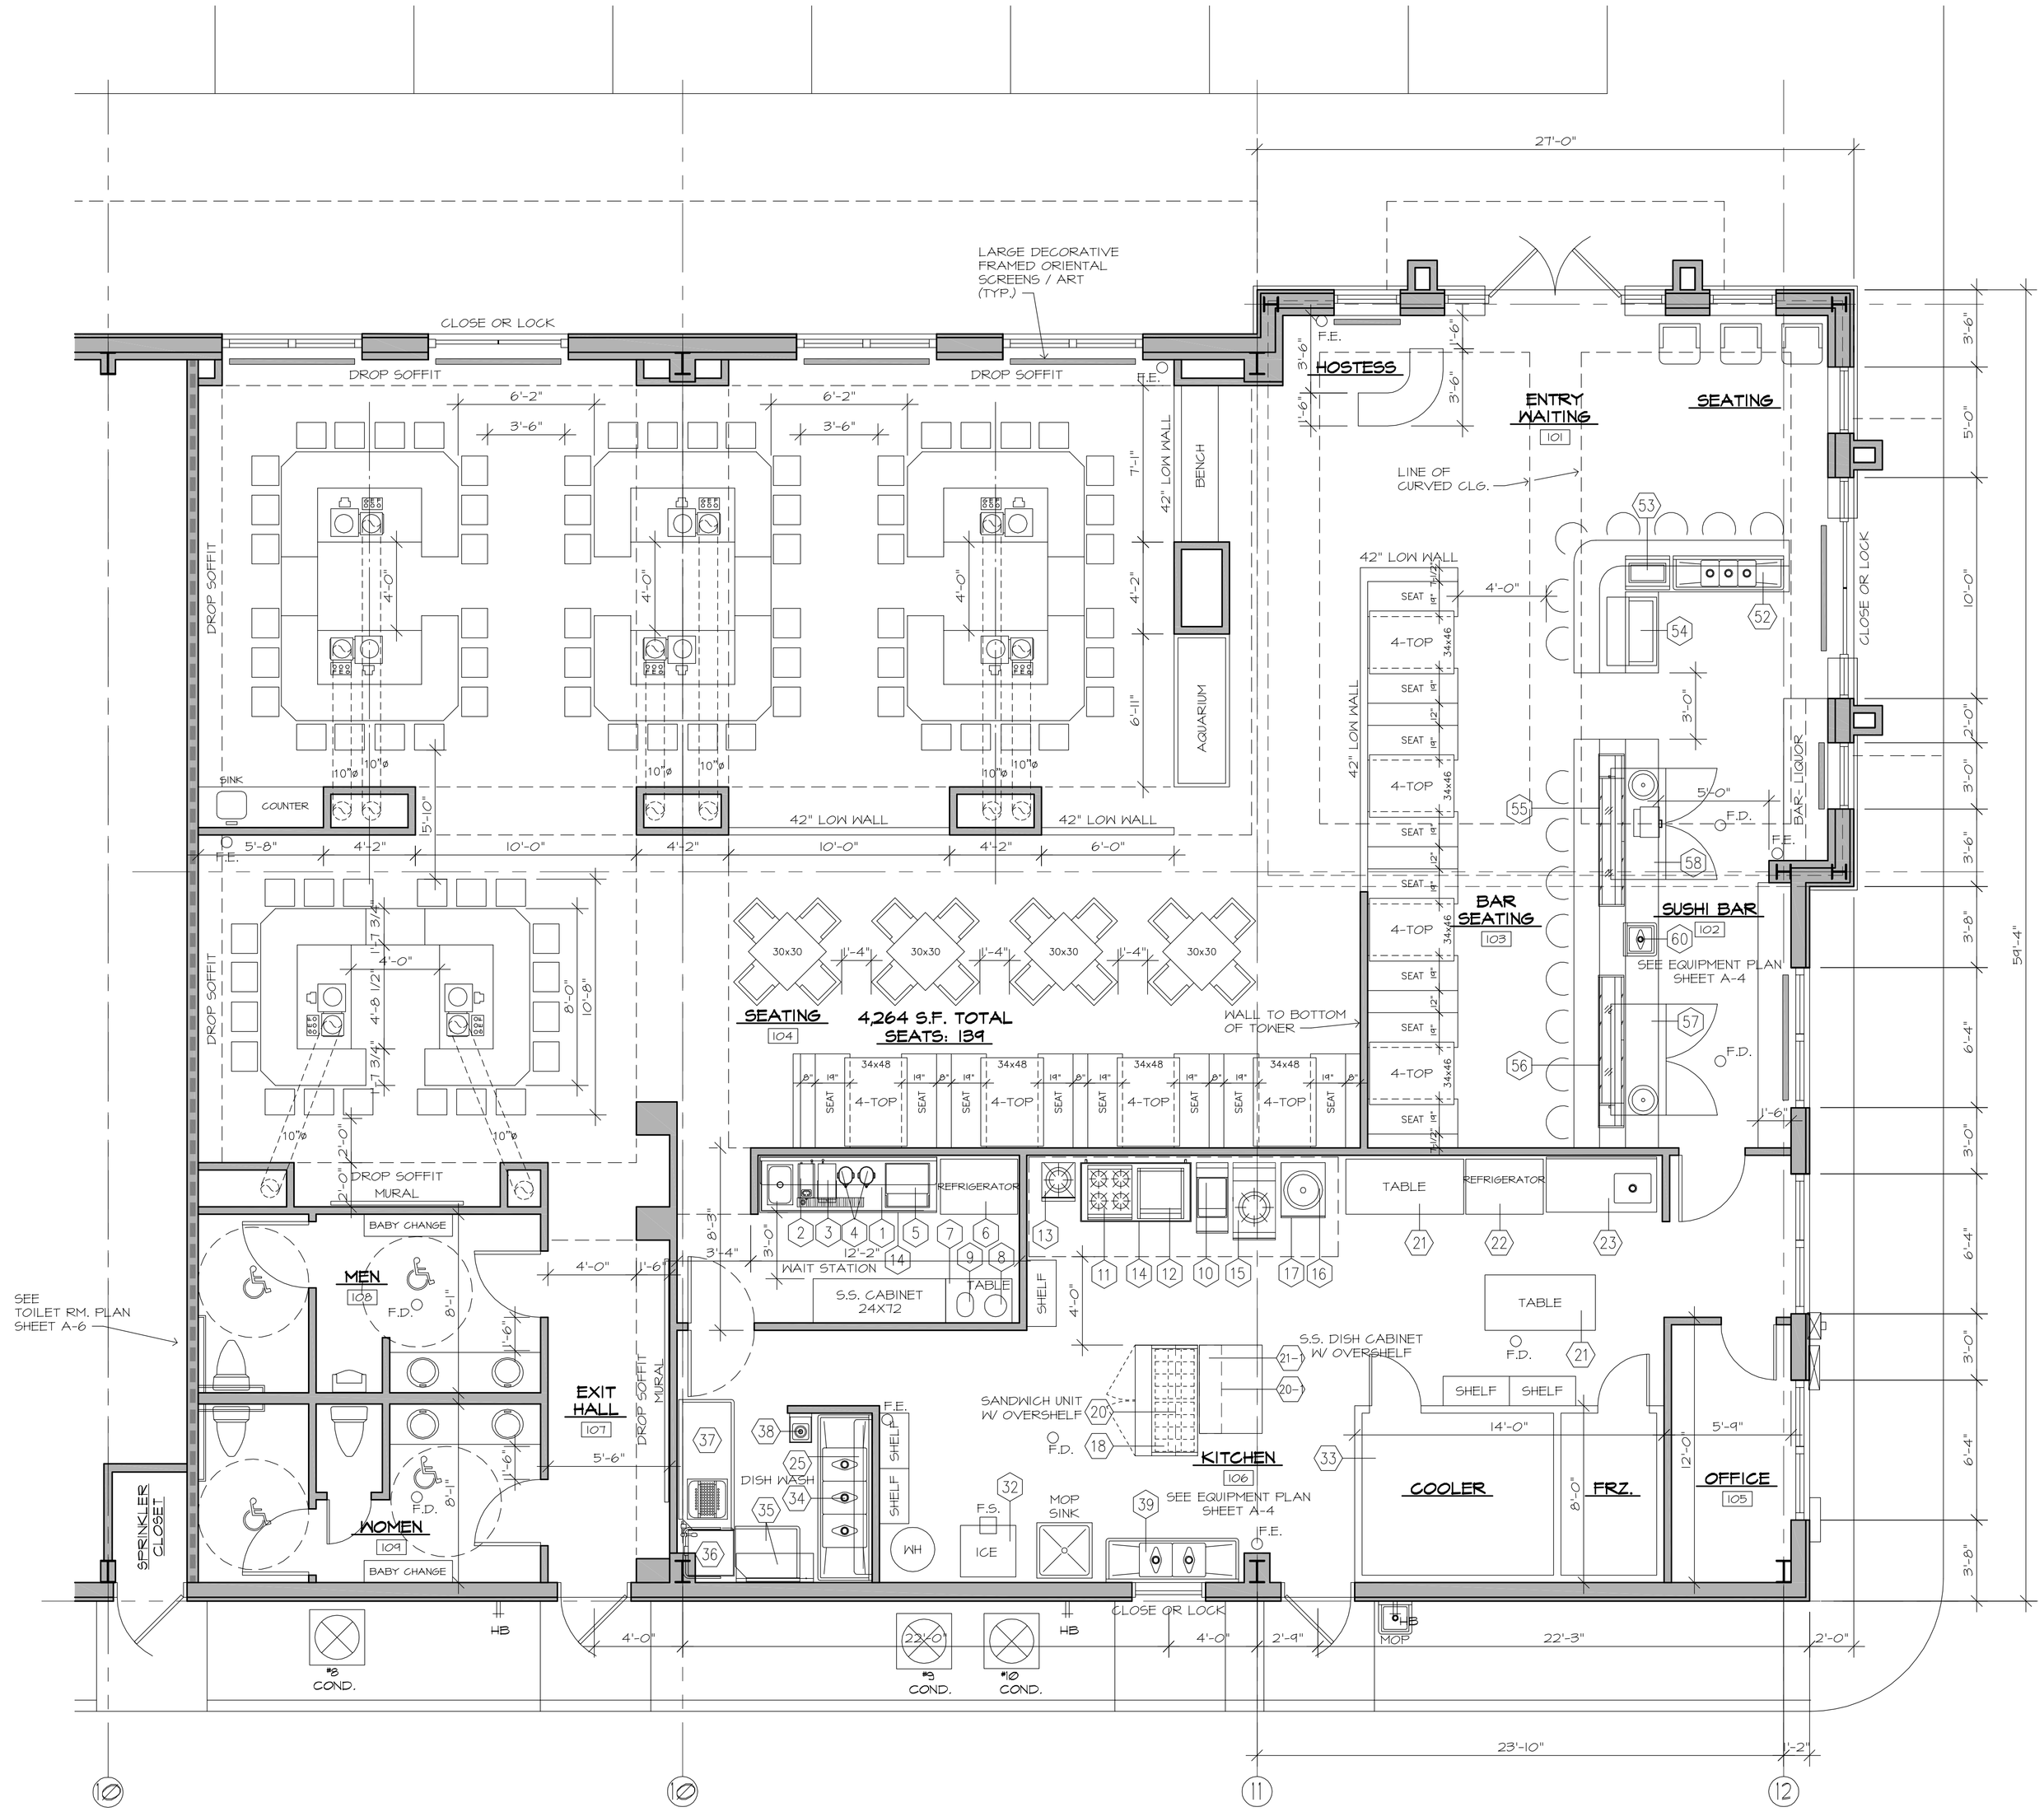

FLOOR PLAN

SCALE: 1/4"=1'-0"

W • ARCHITECT, P.A.

4100 LEGENDARY DRIVE, SUITE 240
DESTIN, FLORIDA 32541
850.865.0470
Member of American Institute of Architects
DBPR NBR AA 2600-1732

Copyright 2013 W• Architect, P.A.

PROPERTY OF W. ARCHITECT, P.A. (WAPA). DO NOT REPRODUCE THESE DRAWINGS AND OR SPECIFICATIONS WITHOUT THE EXPRESSED WRITTEN CONSENT OF WAPA. THE DRAWINGS AND SPECIFICATIONS ARE INSTRUMENTS OF THE SERVICE AND SHALL REMAIN THE PROPERTY OF WAPA WHETHER THE PROJECT FOR WHICH THEY ARE CREATED IS EXECUTED OR NOT. THESE DRAWINGS AND SPECIFICATIONS SHALL NOT BE USED BY ANYONE ON ANY OTHER PROJECTS, FOR ADDITIONS TO THIS PROJECT, OR FOR COMPLETION OF THIS PROJECT UNLESS THE EXPRESSED WRITTEN PERMISSION OF W. ARCHITECT, P.A. IS GIVEN.

W. ANDREW POPE
LOUISIANA LICENSE 3053

PROJECT

STIX HIBACHI RESTAURANT

CAMELLIA SQUARE
SLIDELL, LOUISIANA

STIX HIBACHI & SUSHI

ISSUED FOR :

- ☐ SCHEMATICS
- ☐ DESIGN DEVELOPMENT
- ☐ 60% REVIEW
- ☐ 100% CONTRACT DOCUMENTS
- ☐ DEVELOPMENT ORDER
- ☐ PRICING
- ☐ BIDDING
- ☒ PERMIT
- ☐ CONSTRUCTION

DATE:
NO. OF PAGES:

SHEET TITLE

FLOOR PLAN

DATE

MAY 30 2013

REVISIONS

DATE	REMARKS

A-1

SHEET NO.