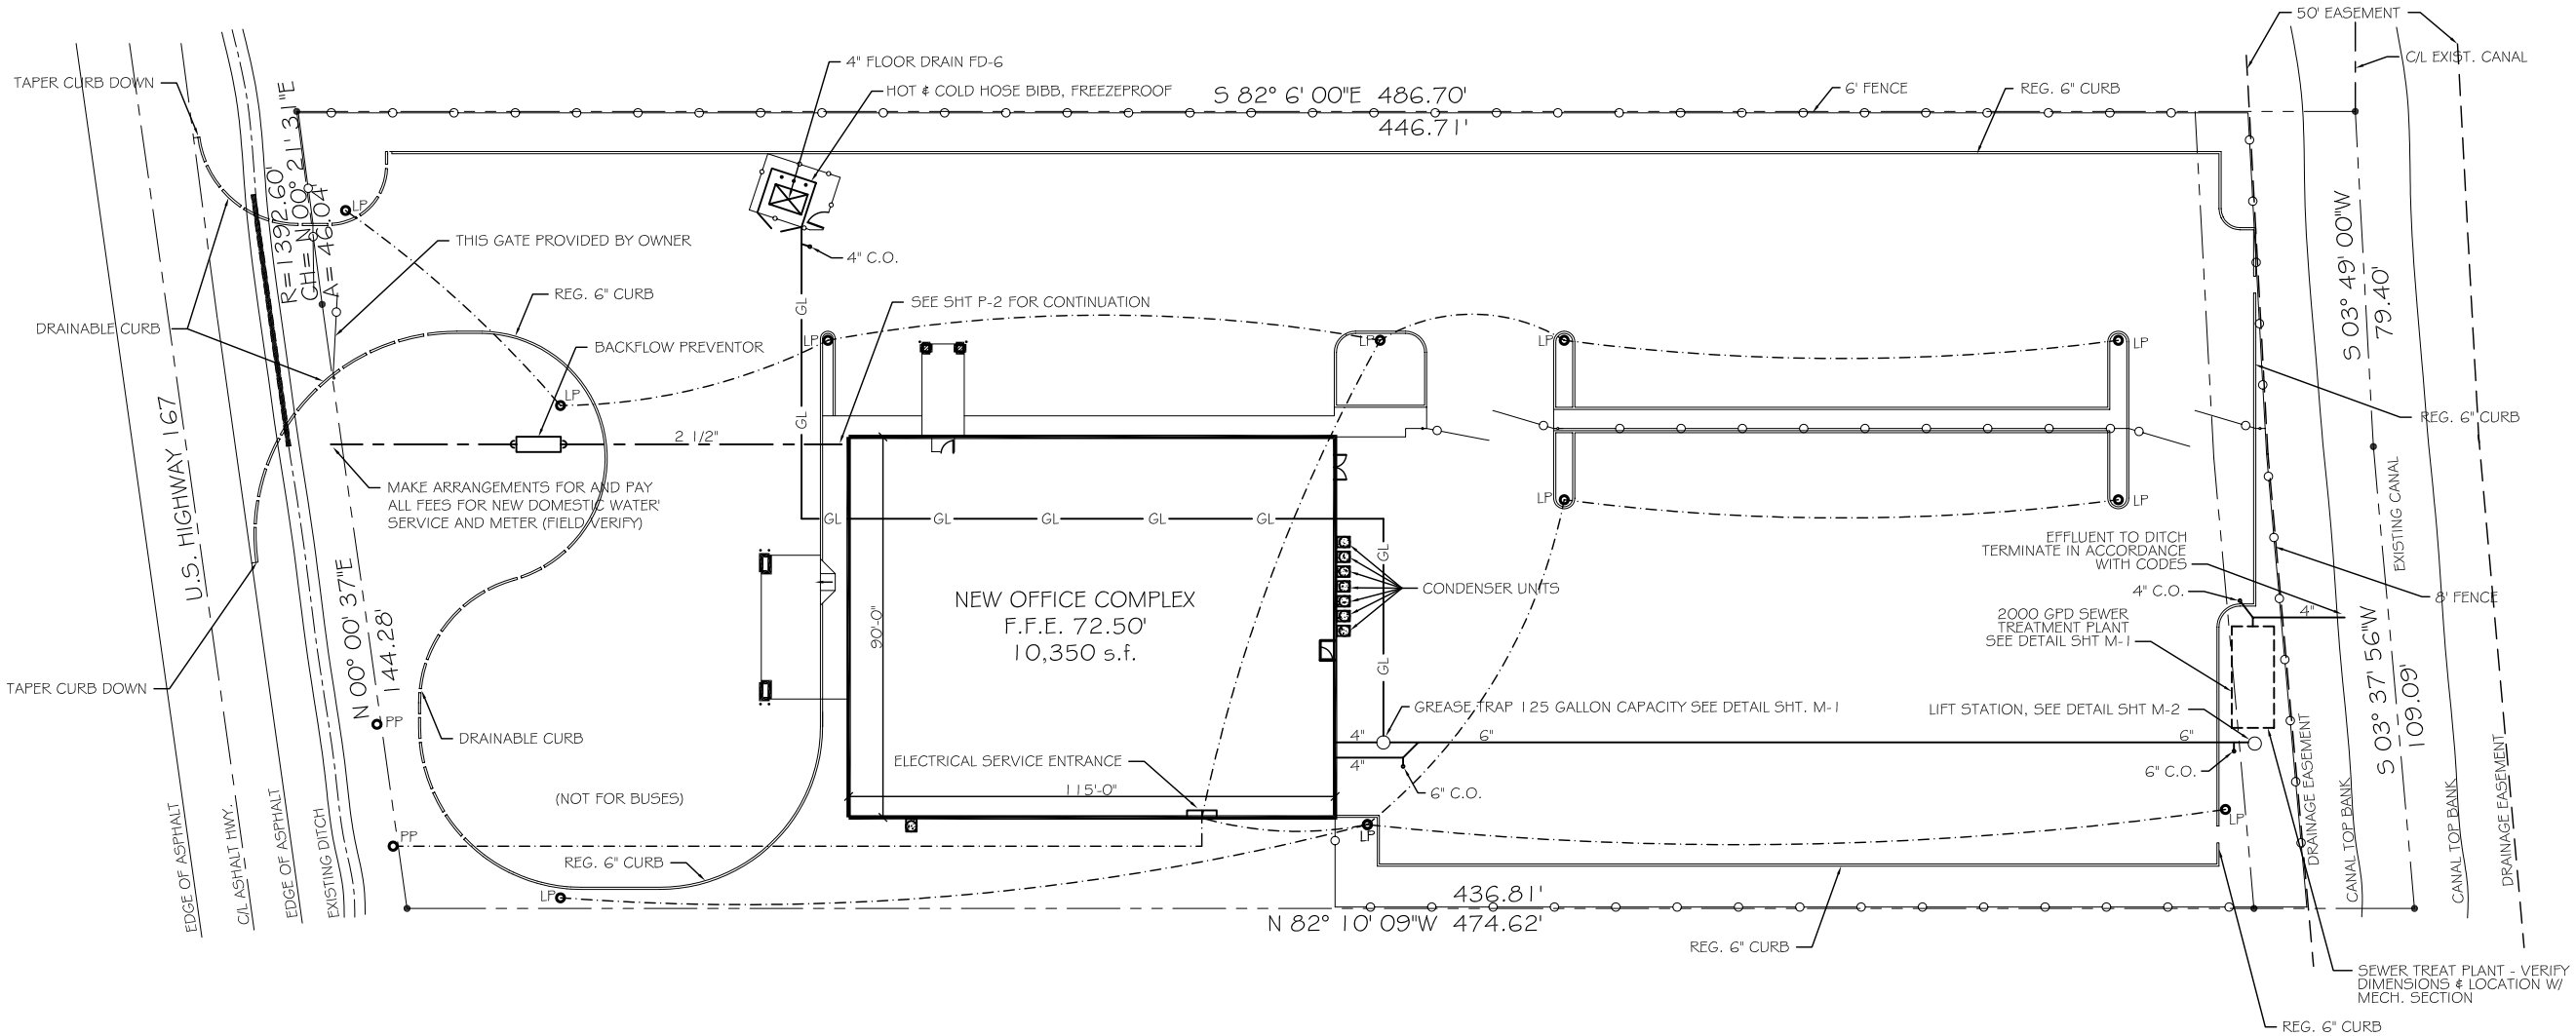

UTILITY PLAN
SCALE: 1"=20'-0"

LEGEND

- PROPERTY LINE
- NEW BUILDING OUTLINE
- NEW SECURITY FENCE
- COLD WATER PIPING LINE
- GL — GREASE LINE PIPING
- SOIL & WASTE PIPING LINE
- POWER LINE

DAMMON
ENGINEERING, INC.

CHIEF ENGINEER
EMMETT
DAMMON, P.E.

CHIEF ARCHITECT
ROBERT
WILTSE

1095 FLORIDA AVENUE
SLIDELL, LA. 70458
OFFICE: 985-649-5832
FAX: 985-641-5950

WEBSITE:
WWW.DAMMONENGINEERING.COM

EMAIL:
DAMMONENG@BELLSOUTH.NET

ARCHITECTURE

ENGINEERING

STUDIES

PLANNING

INVESTIGATION

EXPERT WITNESS

NEW OFFICE COMPLEX

CHILD DEVELOPMENT COUNCIL OF ACADIANA, INC.
OPELOUSAS, LA

UTILITY PLAN

REV:

SCALE: AS NOTED

JOB#: 2030

DATE: 7-2-09

SHEET

C-5

OF