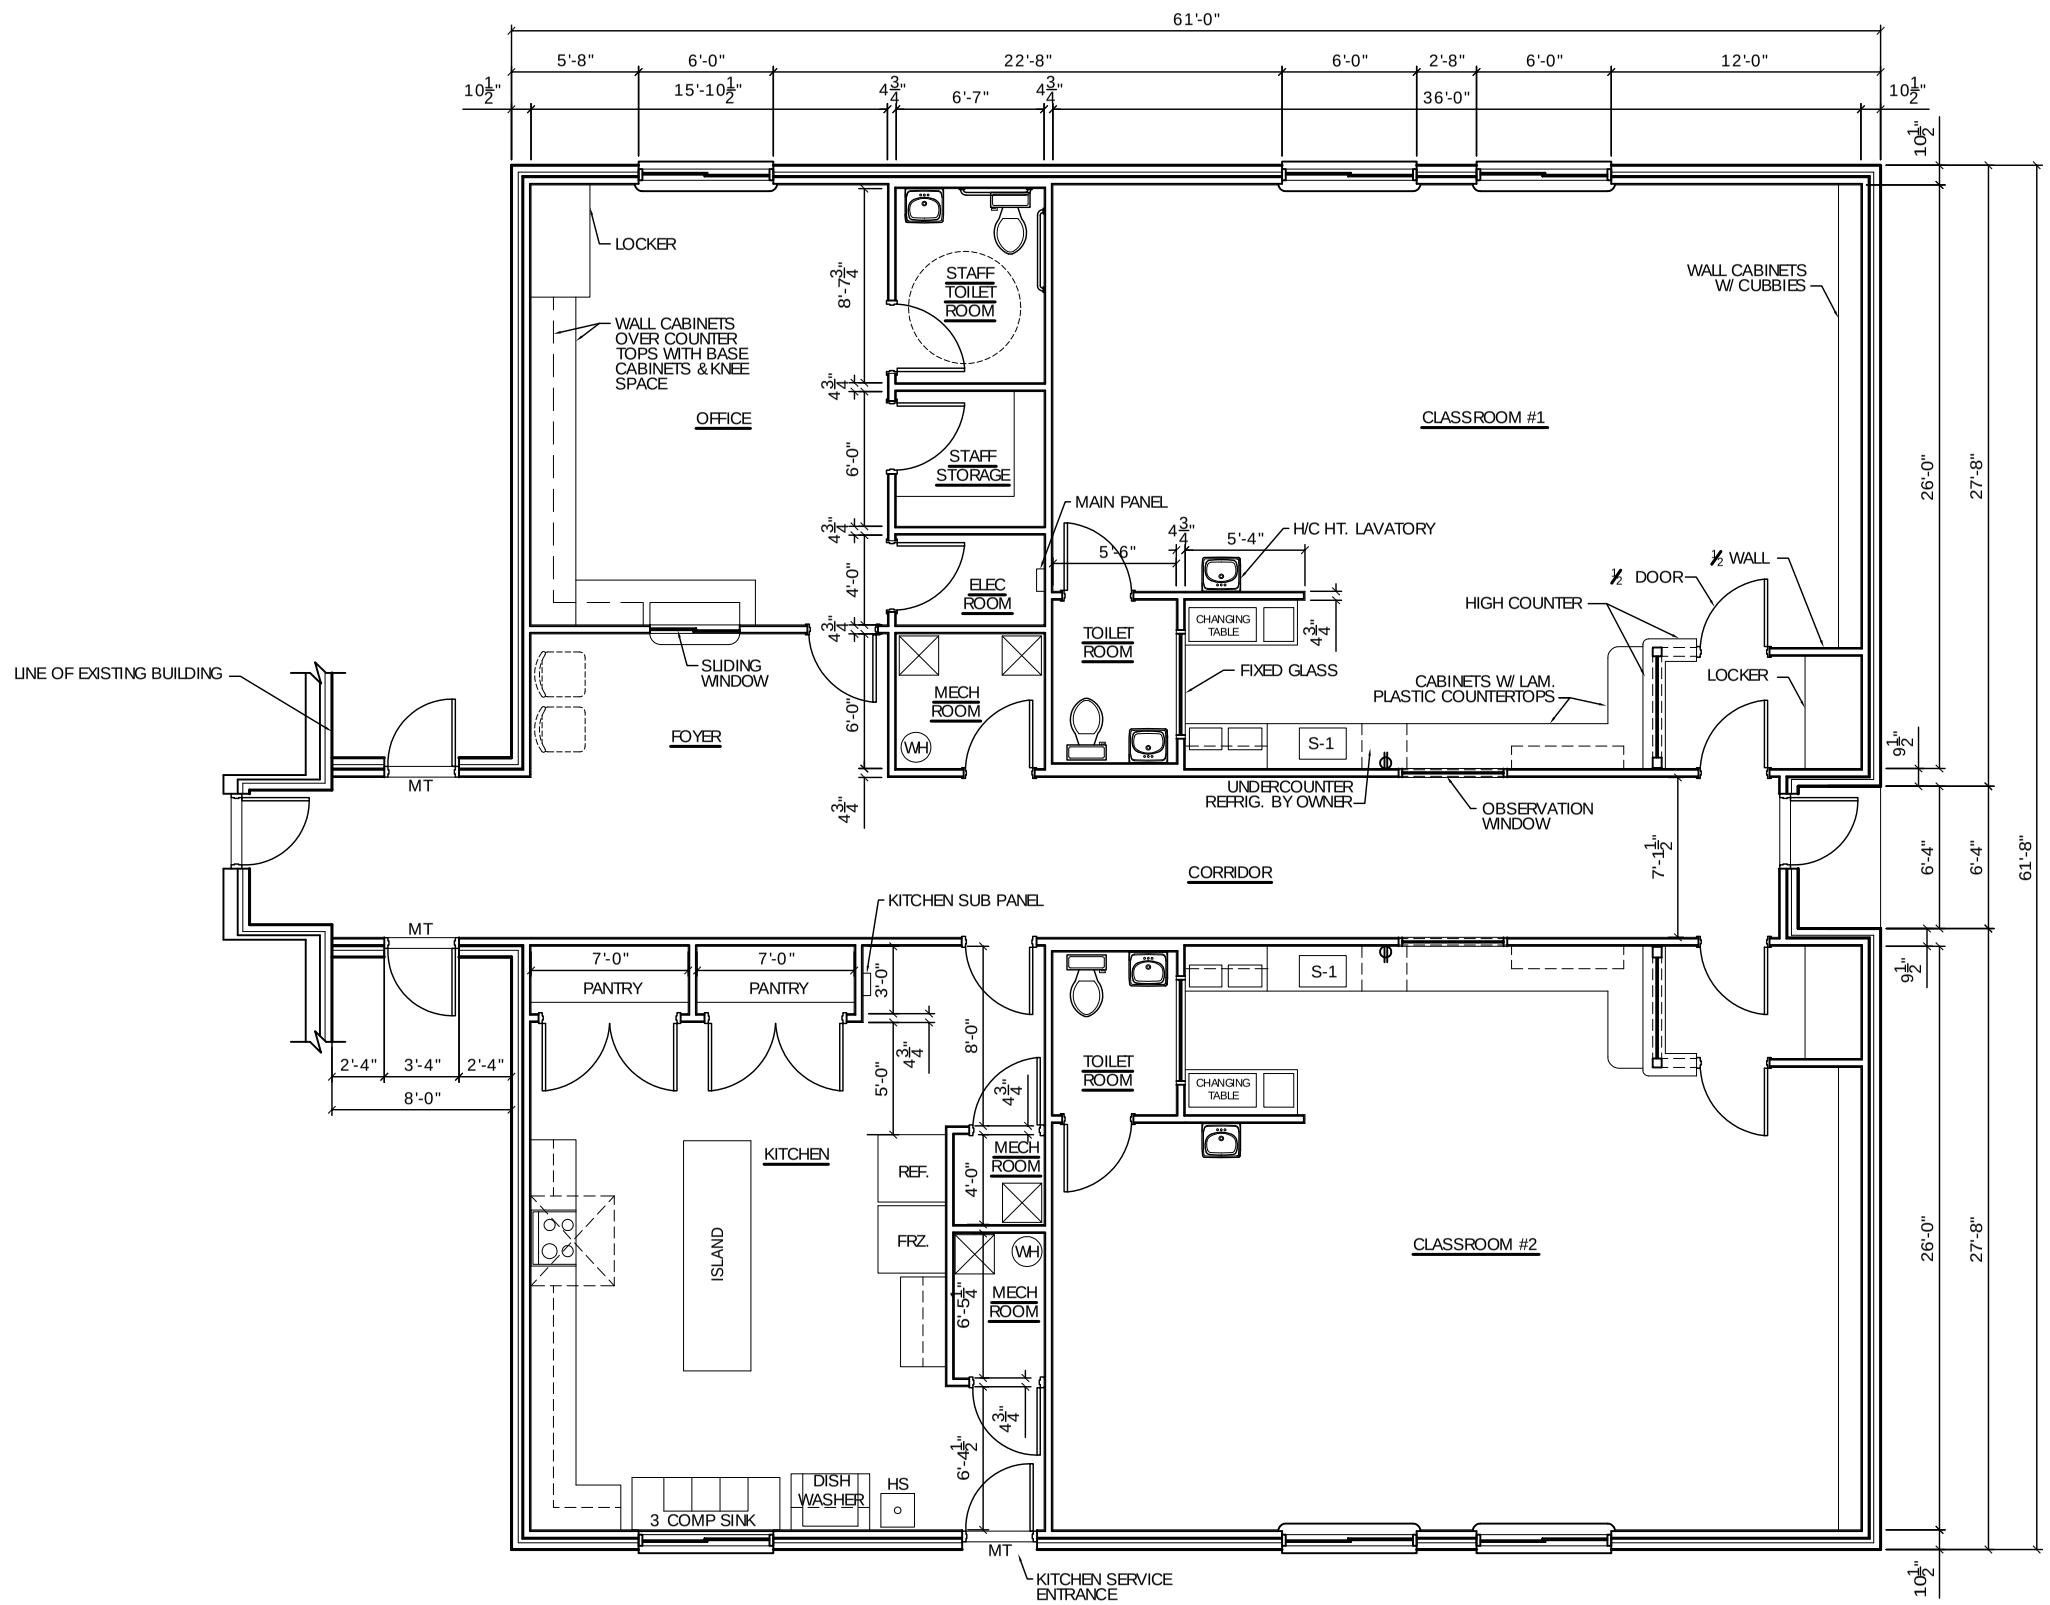


FLOOR PLAN OPTION #1
SCALE: 1/4"= 1'-0"

SQUARE FOOTAGE
TOTAL BUILDING = 3,806 s.f.


DAMMON ENGINEERING, INC.

CHIEF ENGINEER
EMMETT
DAMMON, P.E.

CHIEF ARCHITECT
ROBERT
WILTSE

1095 FLORIDA AVENUE
SLIDELL, LA. 70458
OFFICE: 985-649-5832
FAX: 985-641-5950

WEBSITE:
WWW.DAMMONENGINEERING.COM

EMAIL:
DAMMONENG@BELLSOUTH.NET


ARCHITECTURE

ENGINEERING

STUDIES

PLANNING

INVESTIGATION

EXPERT WITNESS

CLASSROOM ADDITION AT OPHSC

CHILD DEVELOPMENT COUNCIL OF ACADIANA, INC.
OPELOUSAS, LA

FLOOR PLAN OPTION #1

REV:

SCALE: AS NOTED

JOB#:

DATE: 8-2-10

SHEET

A-1

OF