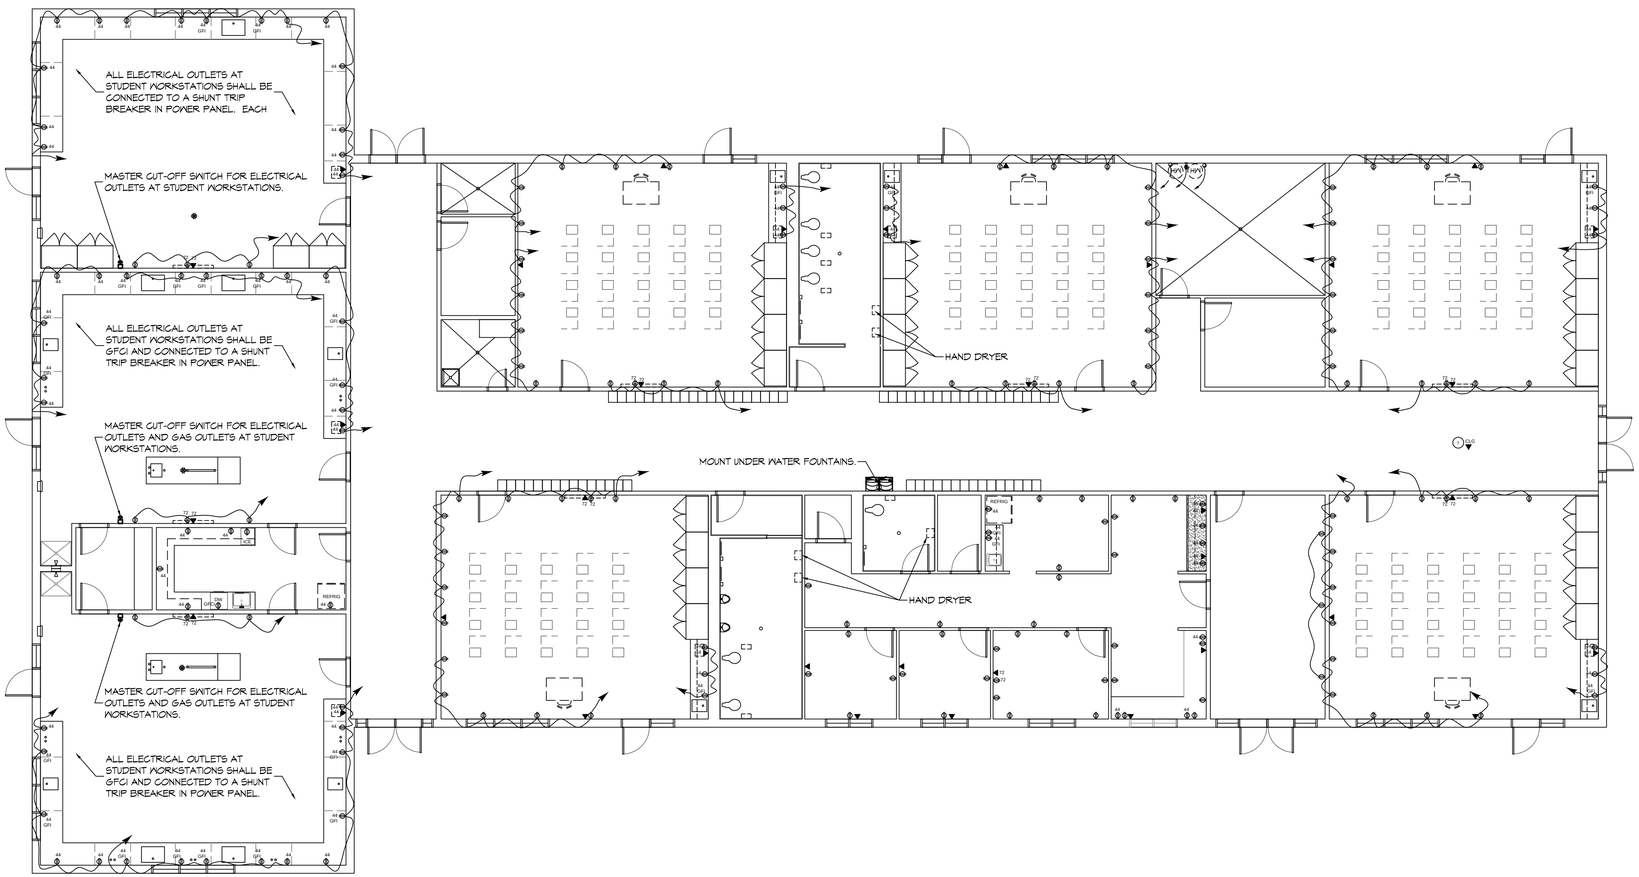

1 POWER PLAN
SCALE: 1/8" = 1'-0"

DAMMON ENGINEERING, INC.
LOUISIANA & MISSISSIPPI

www.dammonengineering.com
info@dammonengineering.com
Chief Engineer: Brian Mistich, PE
554 Old Spanish Trail

#	DESCRIPTION	DATE

REVISIONS

SEAL:

[PROJECT DESCRIPTION]
CHRIST EPISCOPAL CLASSROOM

[PROJECT ADDRESS]

JOB No: [#####] DATE: [DATE]

THIS DRAWING IS AN INSTRUMENT OF SERVICE, PROPERTY OF DAMMON ENGINEERING, INC. AND IS TO BE RETURNED UPON REQUEST. REPRODUCTION OF THIS DRAWING IN WHOLE OR IN PART IS PROHIBITED WITHOUT WRITTEN PERMISSION. DISCLOSURE TO OTHERS, OR USAGE IN CONNECTION WITH ANY WORK OR PROJECT OTHER THAN THIS SPECIFIC PROJECT FOR WHICH IT WAS PREPARED IS PROHIBITED WITHOUT WRITTEN CONSENT OF DAMMON ENGINEERING, INC.

SHEET TITLE:
POWER PLAN

DRAWING NUMBER:
E101

SHEET No: 16 of #