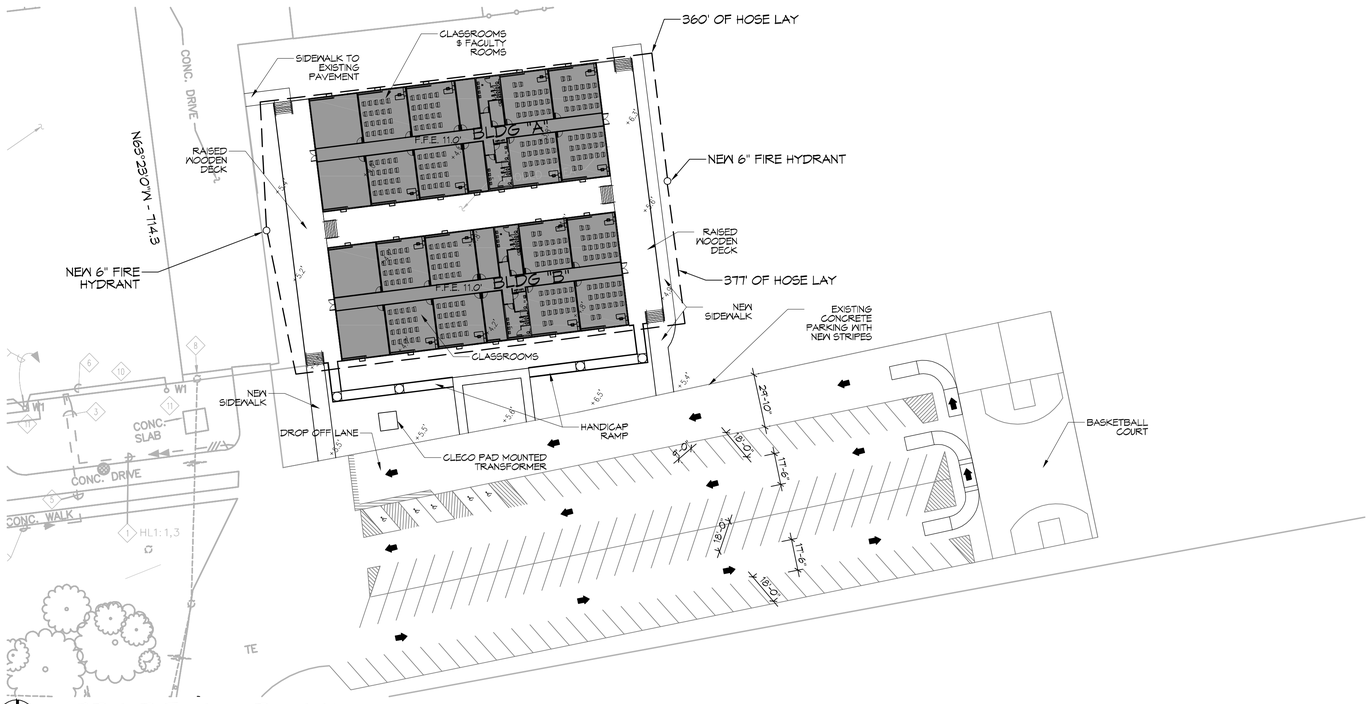

7 PARTIAL PLAN
SCALE: 1" = 40'

PARTIAL SITE PLAN

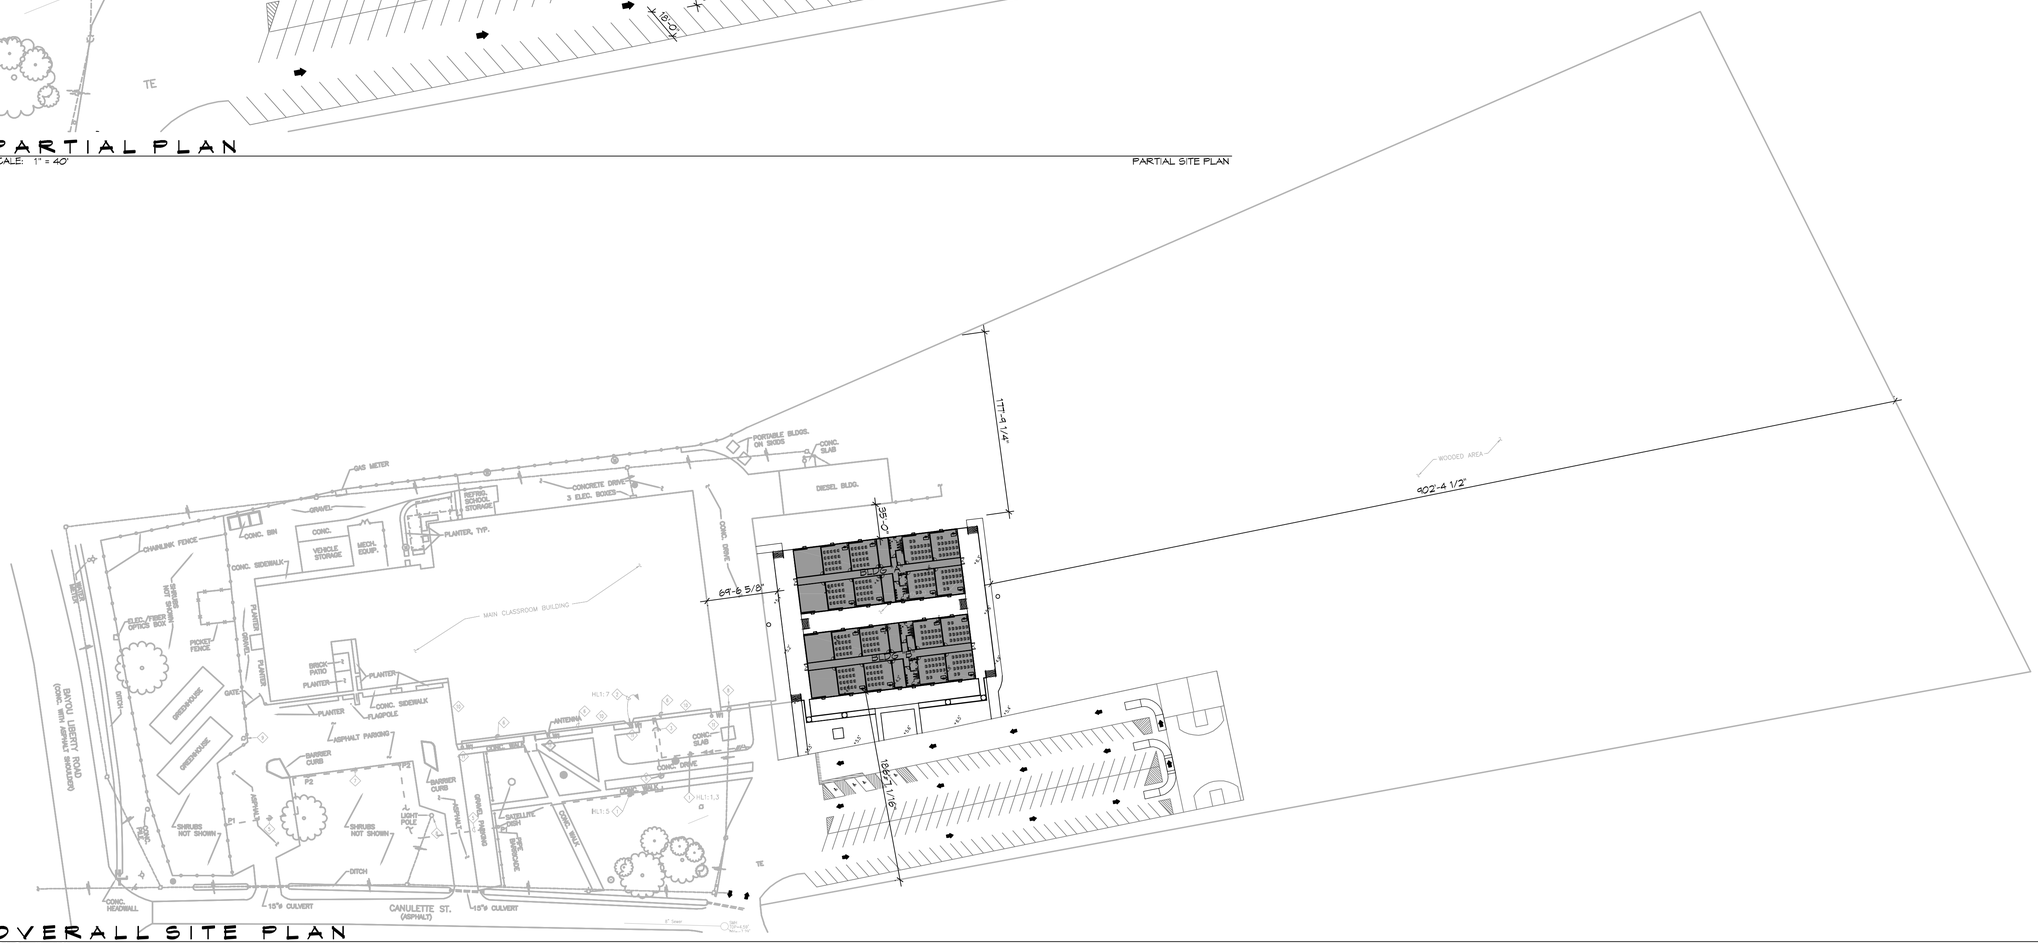

8 OVERALL SITE PLAN
SCALE: 1" = 70'

SITE

PLANNING

ZONED COMMERCIAL

FLOOD ZONE

ZONE "AE"

BUILDING ELEVATION

BASE FLOOD ELEVATION = 9.0' + 2'
FINISHED FLOOR ELEVATION = -11.0'

PARKING

123 PARKING SPOTS PROVIDED INCLUDING 5 HANDICAP SPOTS

EACH BLDG HAS:
10 CLASSROOMS
2 STUDY HALLS
2 RESTROOMS

DAMMON ENGINEERING, INC.
LOUISIANA & MISSISSIPPI
www.dammonengineering.com
info@dammonengineering.com
PH: 985.649.5832 F: 985.641.5990
Chief Engineer: Brian Mistich, PE
554 Old Spanish Trail
Slidell, LA 70458

REVISIONS

#	DESCRIPTION	DATE

LAKESIDE CHRISTIAN ACADEMY
1000 CANULETTE RD.
SLIDELL, LA 70458

JOB No:	2440
DATE:	06-10-2021
DRAWN BY:	CAD
CHECKED BY:	CAD

The drawings and specifications are and shall remain the property of Dammon Engineering, Inc. and are not to be used in whole or in part for any purpose other than the specific project for which they were prepared and publication thereof is expressly limited to such use. Reproduction or publication by others, or use on other projects with any work or products, other than the specific project for which they were prepared, is prohibited. Visual contact with these drawings or specifications shall constitute conclusive evidence of acceptance of these restrictions.

SHEET TITLE:
SITE PLAN

DRAWING NUMBER:
C101

SHEET No: 3 of 11