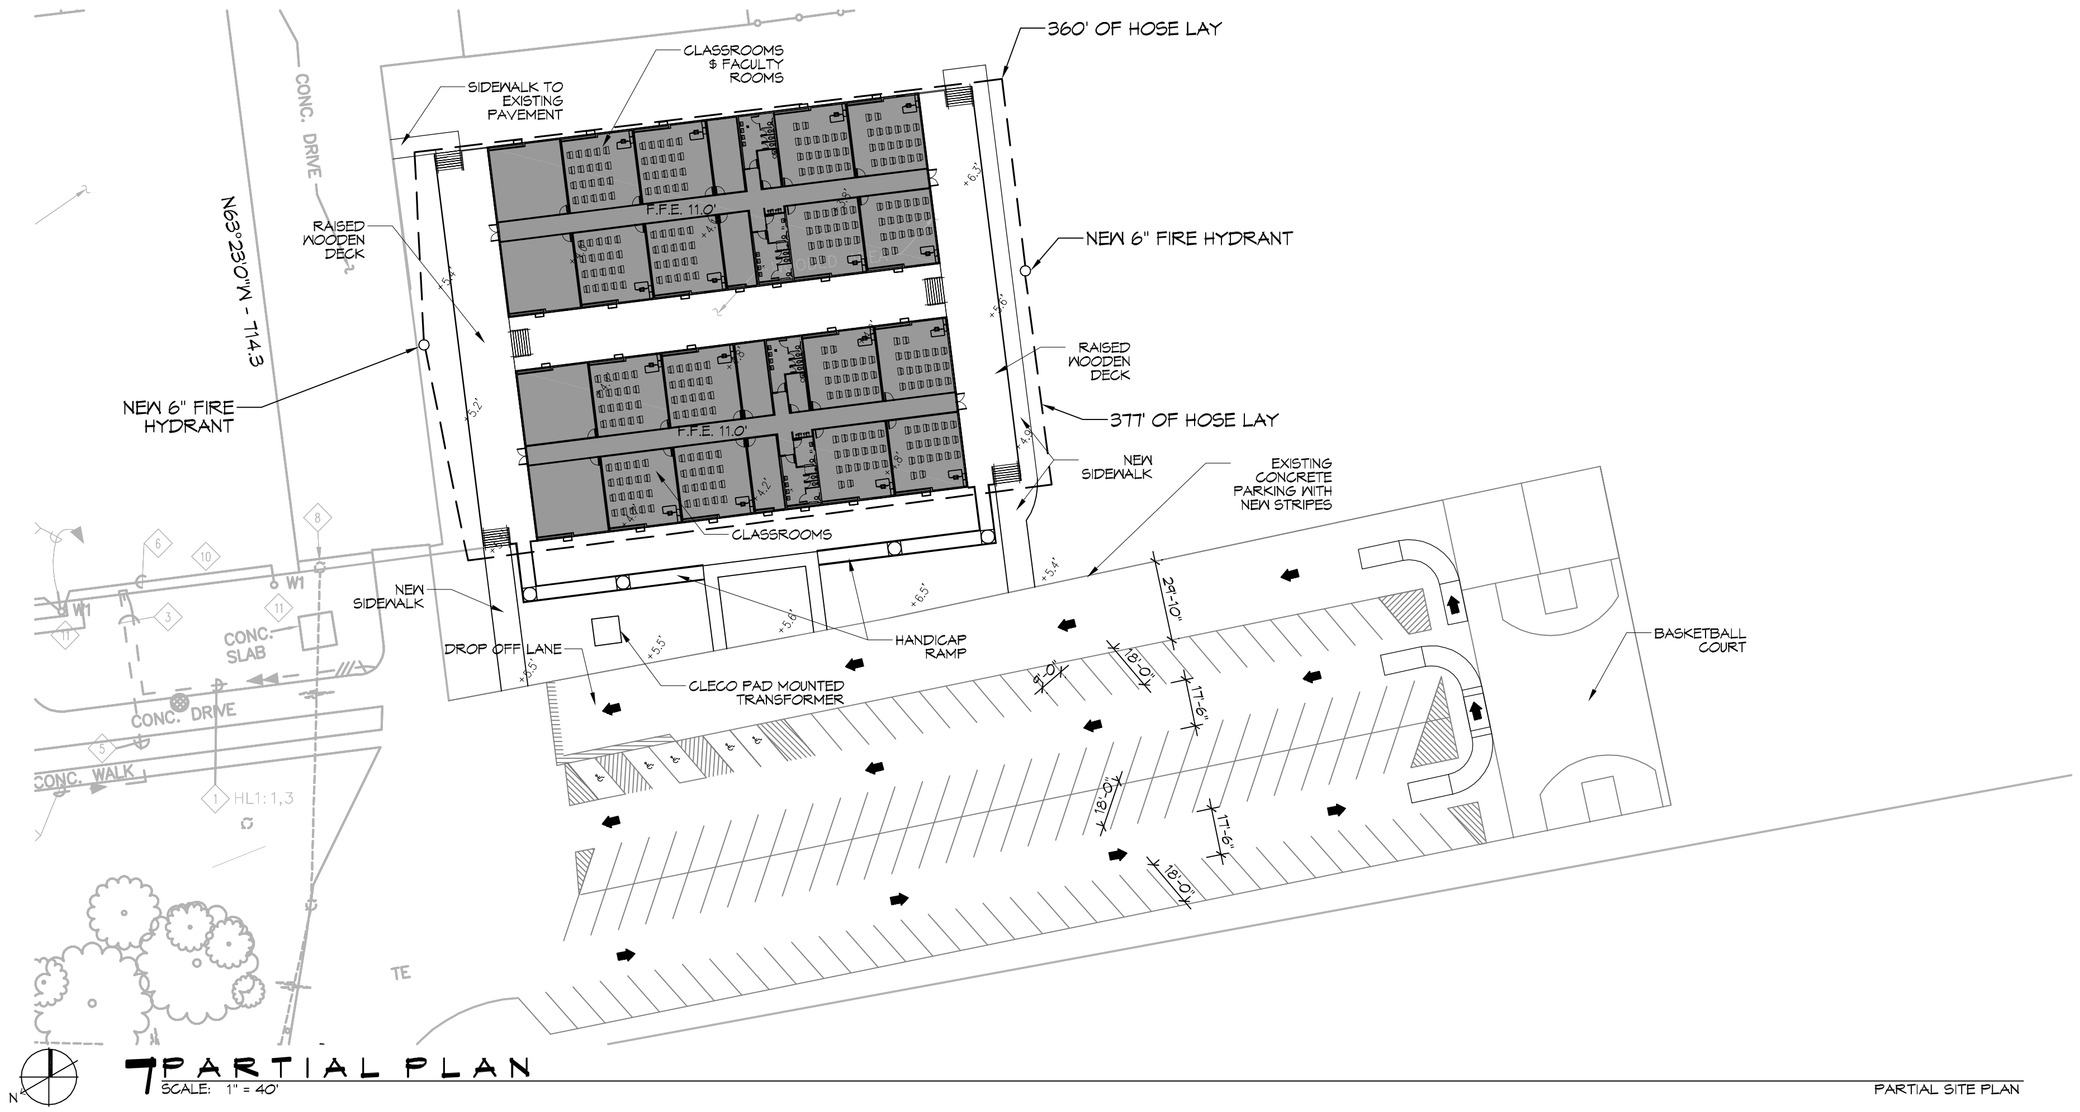

7 PARTIAL PLAN
SCALE: 1" = 40'

PARTIAL SITE PLAN

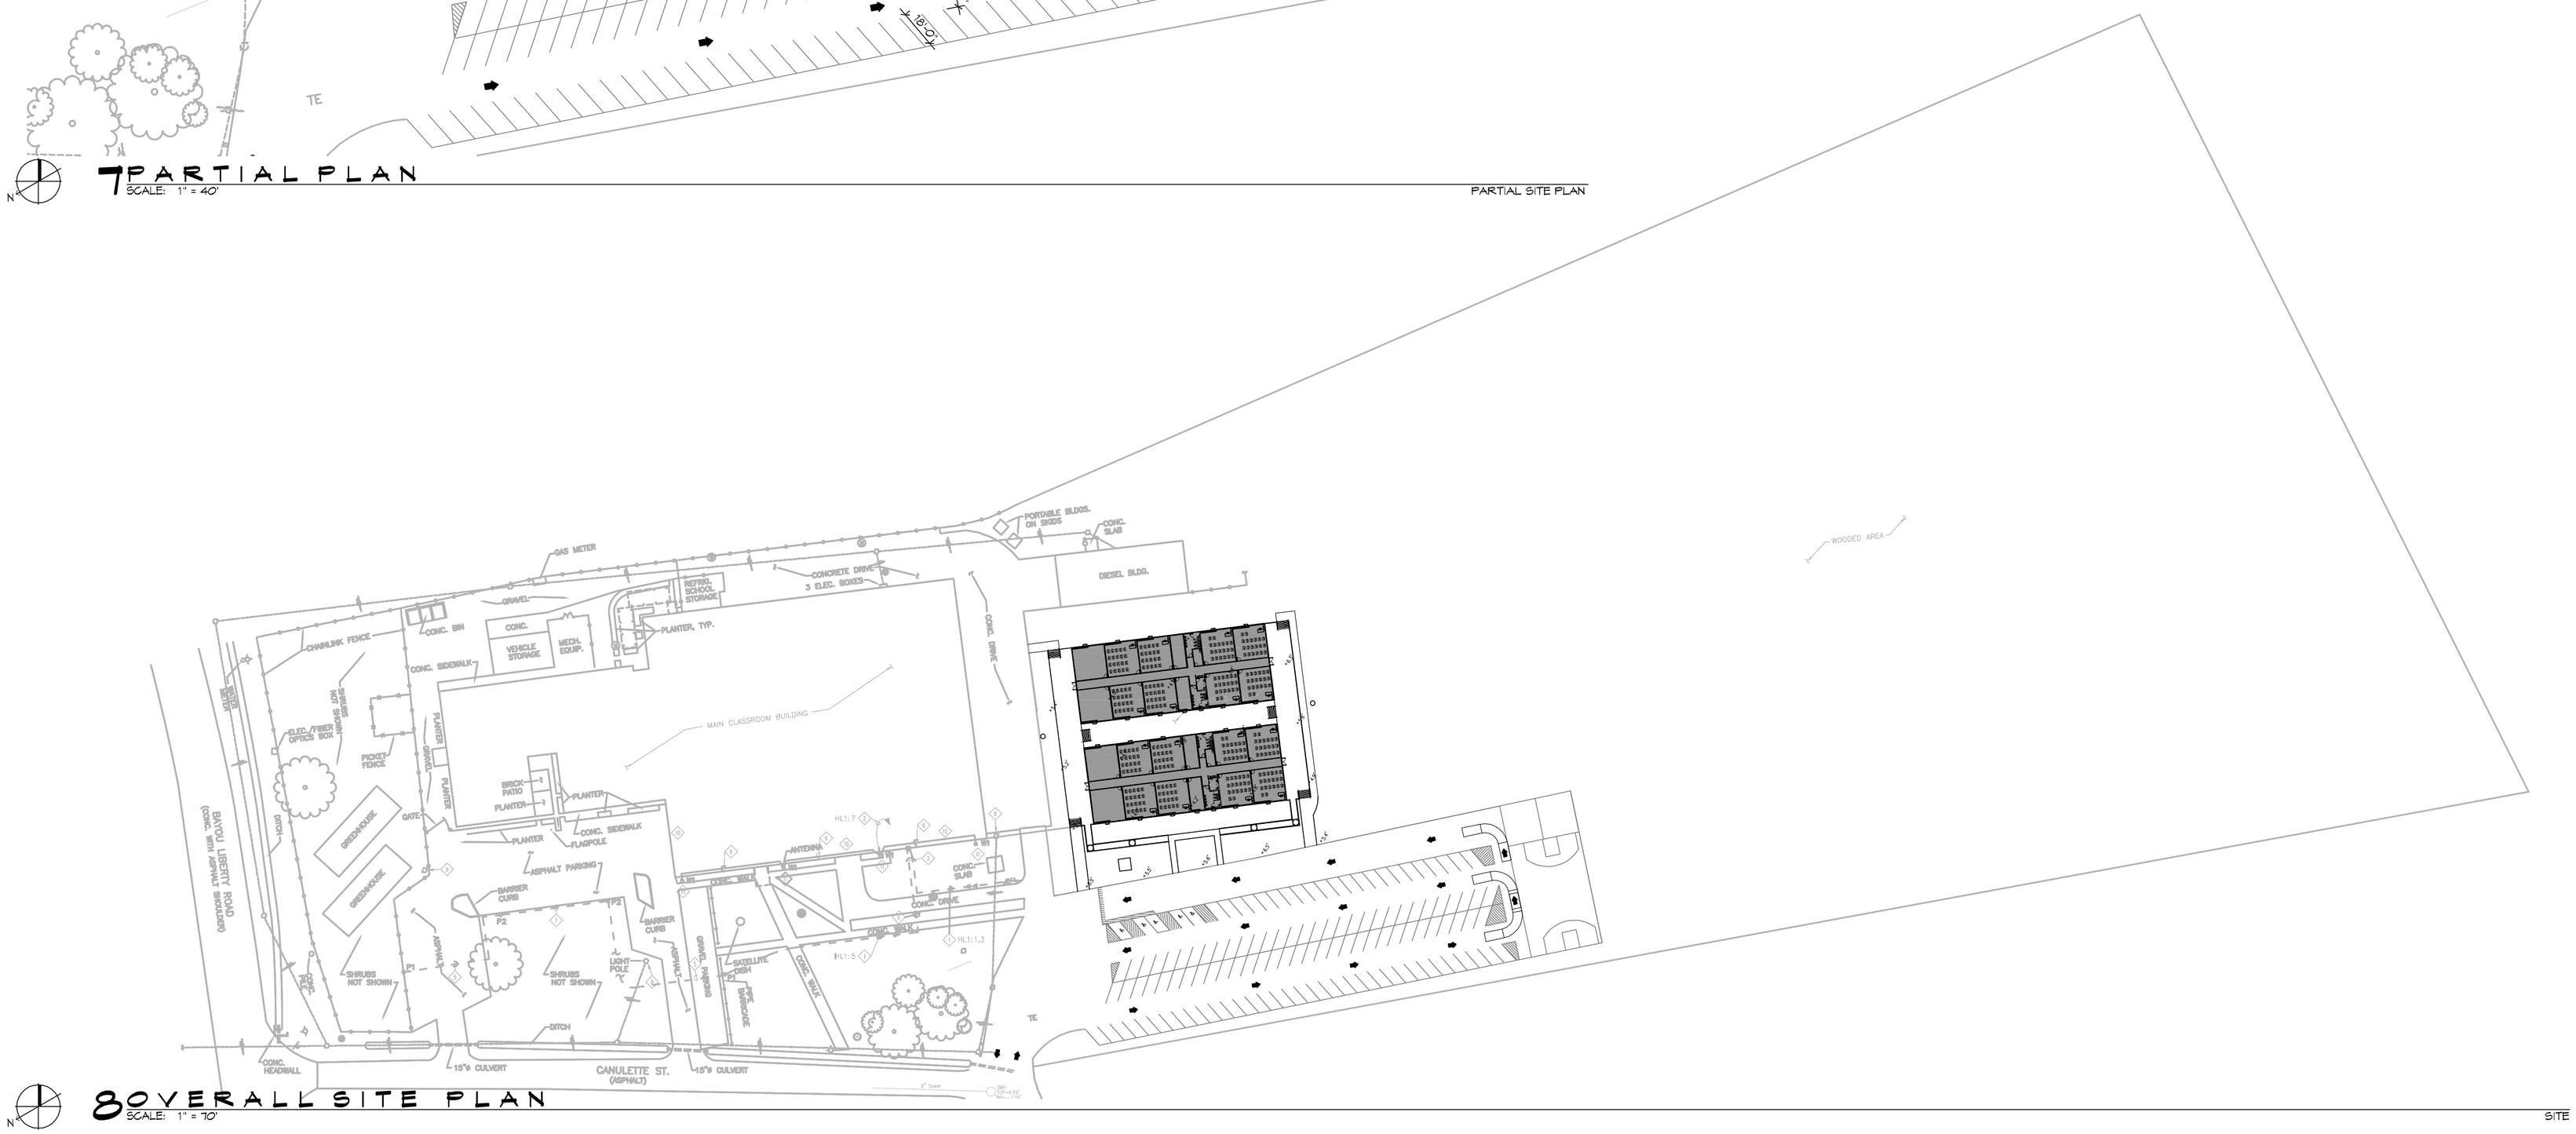

8 OVERALL SITE PLAN
SCALE: 1" = 70'

SITE

PLANNING

ZONED COMMERCIAL

FLOOD ZONE

ZONE "AE"

BUILDING ELEVATION

BASE FLOOD ELEVATION = 9.0' + 2'
FINISHED FLOOR ELEVATION = -11.0'

PARKING

123 PARKING SPOTS PROVIDED INCLUDING 5 HANDICAP SPOTS

EACH BLDG HAS;
10 CLASSROOMS
2 STUDY HALLS
2 RESTROOMS

DAMMON ENGINEERING, INC.
LOUISIANA & MISSISSIPPI
www.dammonengineering.com
info@dammonengineering.com
PH: 985.649.3832 F: 985.641.5950
Chief Engineer: Brian Mistich, PE
554 Old Spanish Trail
Slidell, LA 70458

REVISIONS

#	DESCRIPTION	DATE

LAKESIDE CHRISTIAN ACADEMY
1020 CANULETTE RD.
SLIDELL, LA 70458

JOB No:	2440
DATE:	06-10-2021
DRAWN BY:	CKD
CHECKED BY:	CKD

The client assumes sole responsibility for reports, drawings, specs, or other documents he or she delivers to Dammon Engineering, Inc. Such documents are intended only for the purpose and project for which they were prepared by Dammon Engineering, Inc. Any other use or reuse by others is at their own risk and without liability to Dammon Engineering, Inc. Dammon Engineering, Inc. shall not be responsible for any reports, drawings, specs, or other documents prepared by others, or work in connection with any reports, drawings, specs, or other documents prepared by others, or work in connection with any other project other than the specific project for which the reports, drawings, specs, or other documents were prepared by Dammon Engineering, Inc.

SHEET TITLE:
SITE PLAN

DRAWING NUMBER:
C101

SHEET No: 3 of 11