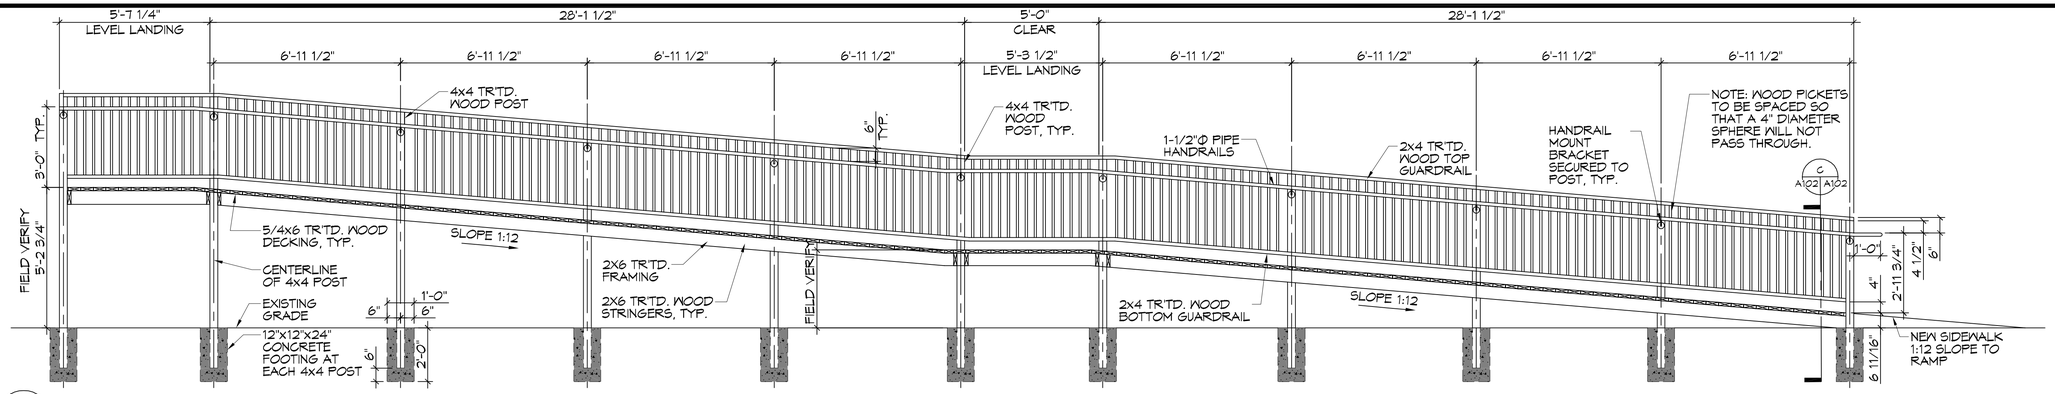

A A102 A102 SITE ACCESSIBLE RAMP SECTION

SCALE: 3/8" = 1'-0"

NORTH

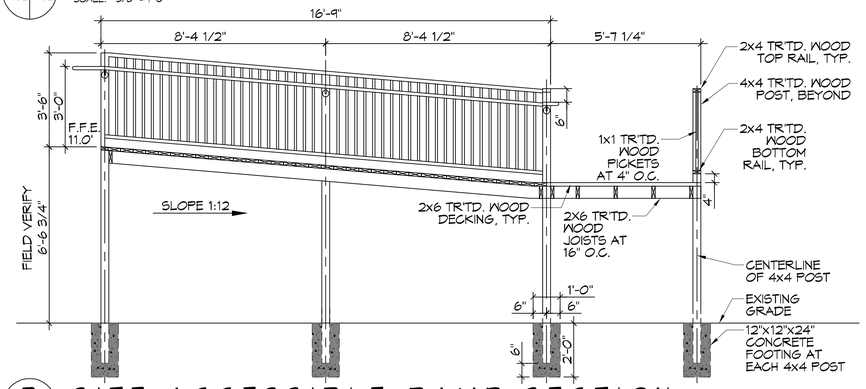

B A102 A102 SITE ACCESSIBLE RAMP SECTION

SCALE: 3/8" = 1'-0"

EAST/WEST

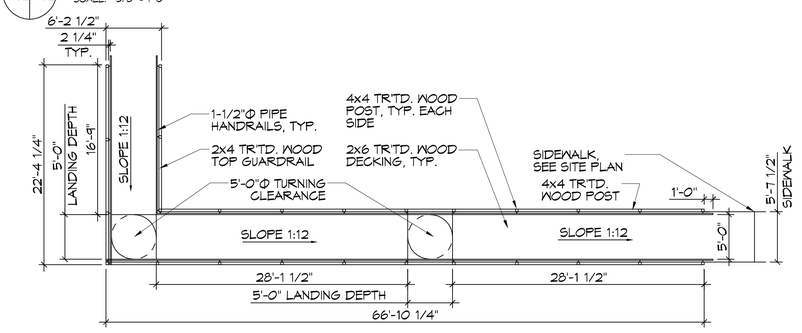

21 SITE ACCESSIBLE RAMP PLAN

SCALE: 1/8"=1'-0"

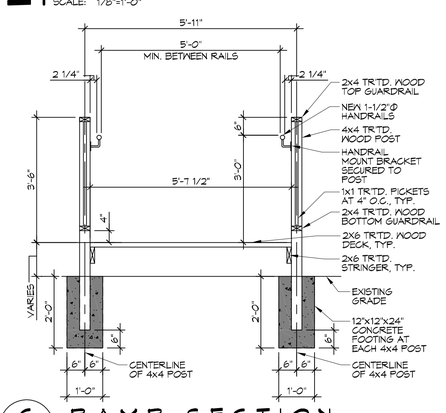

C A102 A102 RAMP SECTION

SCALE: 1/2" = 1'-0"

TYPICAL CROSS-SECTION

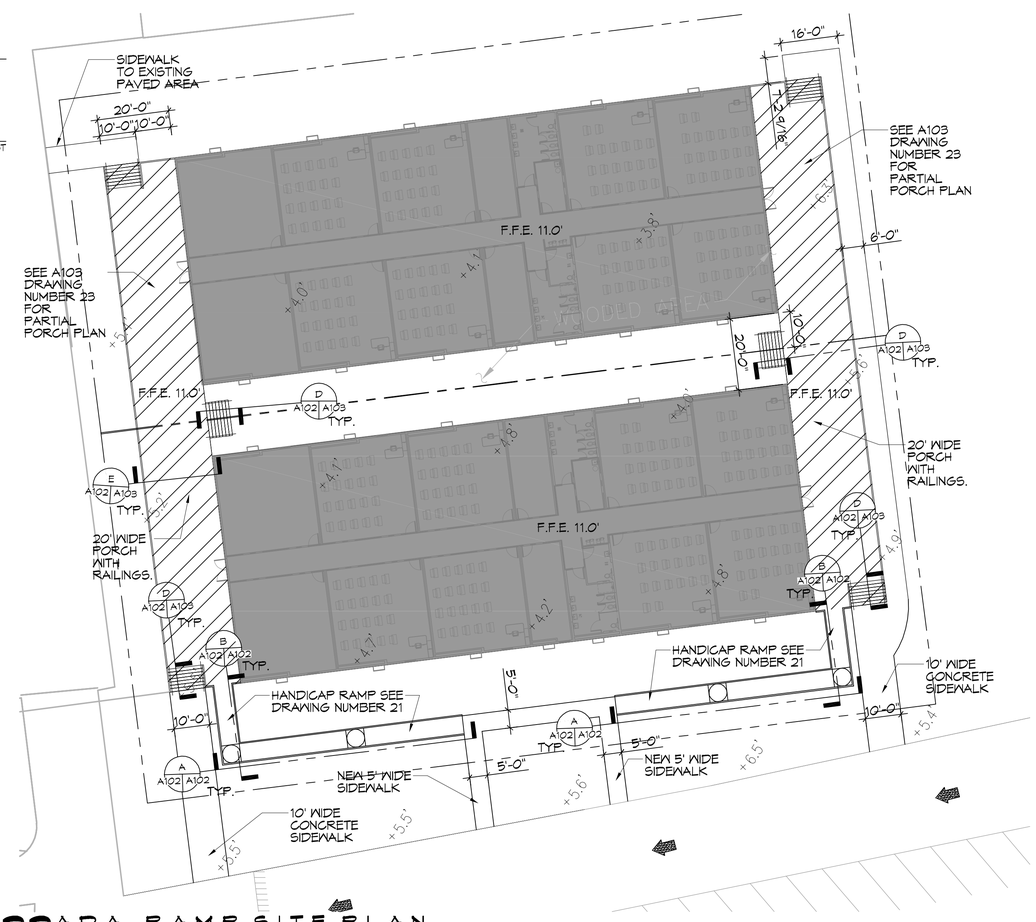

22 ADA RAMP SITE PLAN

SCALE: 1"=20'

DAMMON ENGINEERING, INC.
LOUISIANA & MISSISSIPPI
www.dammonengineering.com
info@dammonengineering.com
PH: 985.649.5832 F: 985.641.5950
Chief Engineer: Brian Mistich, PE
554 Old Spanish Trail
Slidell, LA 70458

#	DESCRIPTION	DATE

REVISIONS

STATE OF LOUISIANA
BRIAN A. MISTICH
License No. 30187
PROFESSIONAL ENGINEER

The items including site plans, specifications, designs and all preparation represented thereby are the property of Dammon Engineering, Inc. and are to be used only for the project for which they are prepared. Any reuse on other projects or extensions of projects to other sites without written consent from the property owner shall be at owner's sole risk and without liability or legal exposure to Dammon Engineering. Reproduction of these plans and specifications by any method whatsoever, including electronic means, without written consent of Dammon Engineering, Inc. is prohibited by law and subject to civil penalties.

LAKESIDE CHRISTIAN ACADEMY

1000 CANULETTE RD.
SLIDELL, LA. 70458

JOB NO:	2440	DATE:	07-15-2021
DRAWN BY:	RLD	CHECKED BY:	JAS

SHEET TITLE:
ADA ACCESSIBLE RAMP PLAN, SECTIONS, AND DETAILS

DRAWING NUMBER:

A102

SHEET No: 7 of 11

FILE NAME: J:_Schools Projects\2440 - Lakeside Christian Academy\Contract Drawings\A102 - Handicap Ramp Plan & Details.dwg PLOT DATE & TIME: Thursday, July 15, 2021 2:14:09 PM