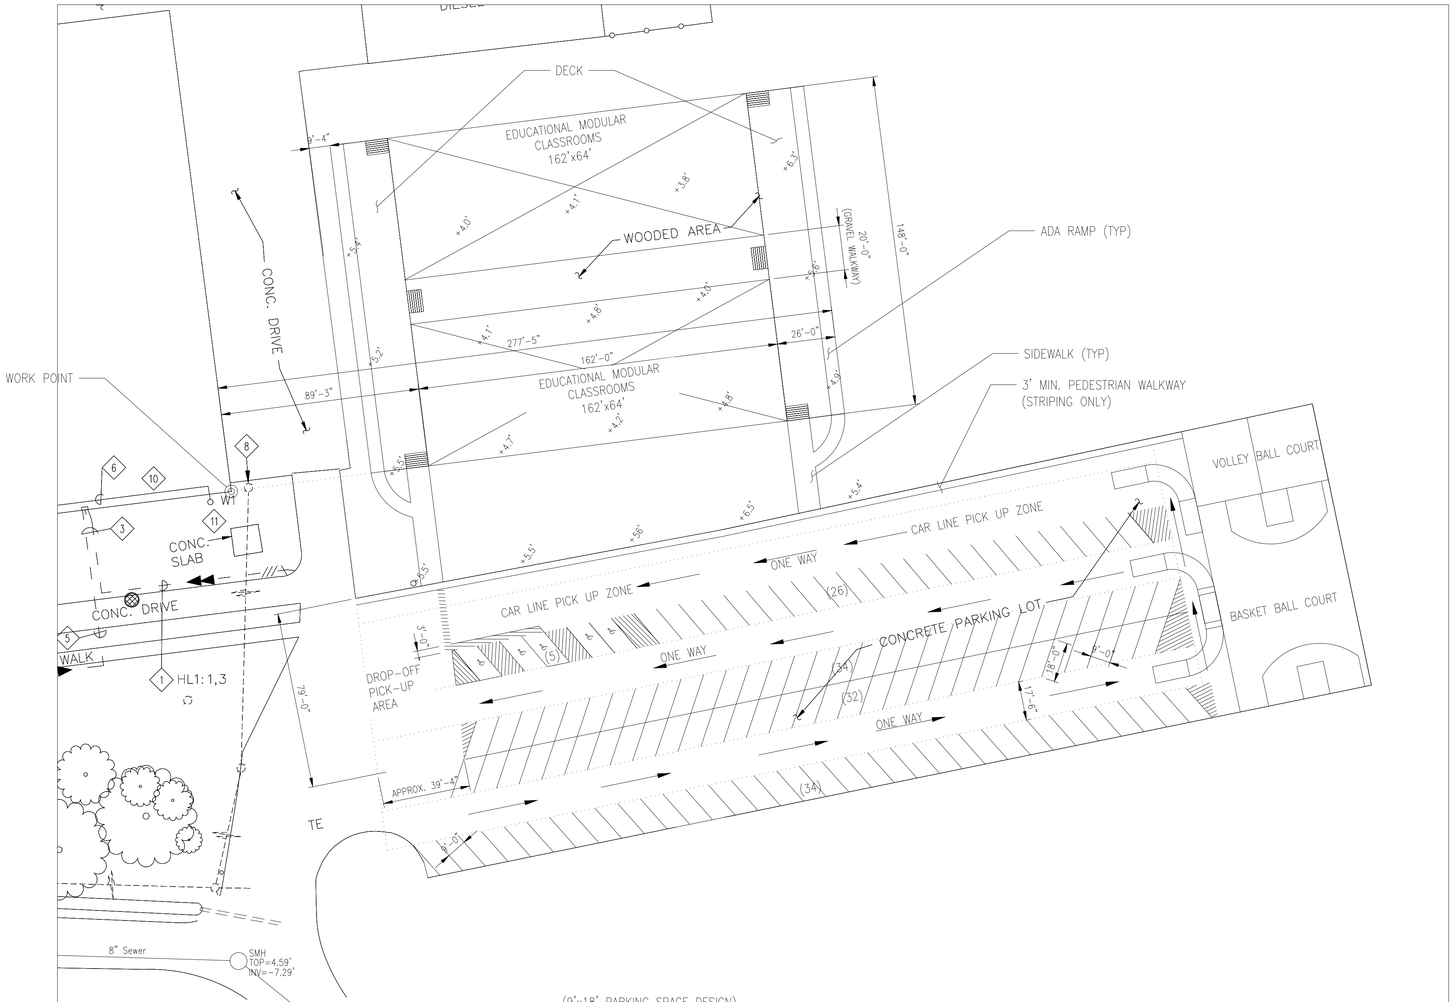

(9'x18' PARKING SPACE DESIGN)

PARKING LOT LOCATION PLAN

1/32"=1'-0"

64' 48' 32' 16' 0 32'

1/32" = 1'-0"

PARKING COUNT TABLE	
TOTAL PARKING	239 SPACES
SITE DATA TABLE	
ZONING	EDUCATIONAL
BUILDING USE	OFFICE
	SCHOOL
BUILDING AREA	20,590 SF
REQUIRED PARKING	SCHOOL 3.5 STUDENT:1 CAR + 20 FACILITY STAFF = 86 SPACES
	TOTAL = 86 SPACES
PROVIDED PARKING	128 SPACES

ISSUED FOR CLIENT REVIEW AND COMMENT

NOTES:

NO.	DATE	BY	DESCRIPTION

REVISIONS

THIS DESIGN IS FOR PERMITTING SUBMITTAL ONLY AS REQUESTED BY THE CLIENT. CONTRACTOR IS TO PROVIDE SPECIFICATIONS ON FRAMING PLANS, ELECTRICAL, HVAC & FIRE SUPPRESSANT. THIS IS STRICTLY A GENERAL ARRANGEMENT DESIGN AS PER CLIENT'S REQUEST.

LAKESIDE CHRISTIAN ACADAMY - JOHN RAYMOND

3401 Pontchartrain Slidell, LA 70458

PARKING LOT LOCATION PLAN

JOB NO.	DWG NO.	REV.
LCA	SK-LCA-01	A