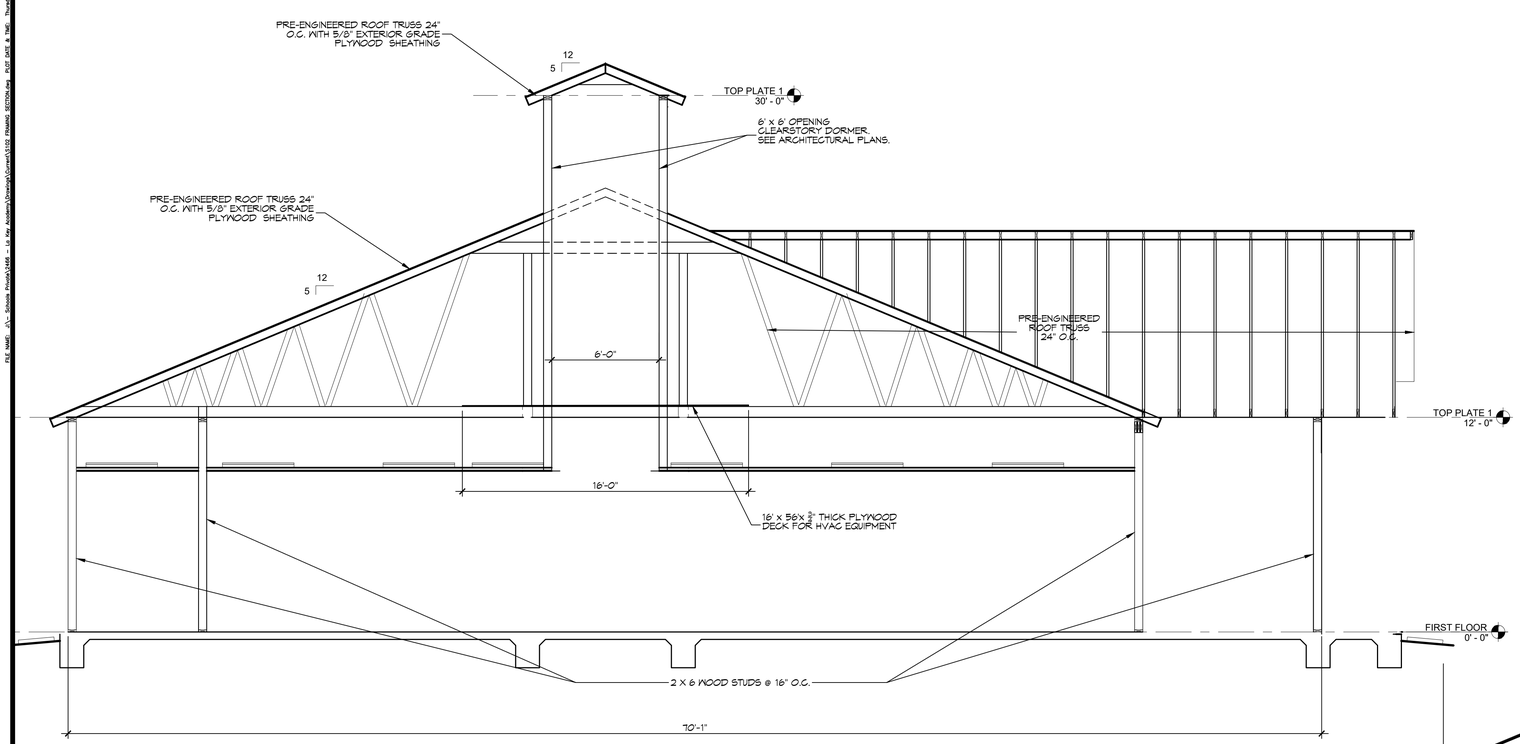

3 FRAMING SECTION

SCALE: 1/4" = 1'-0"

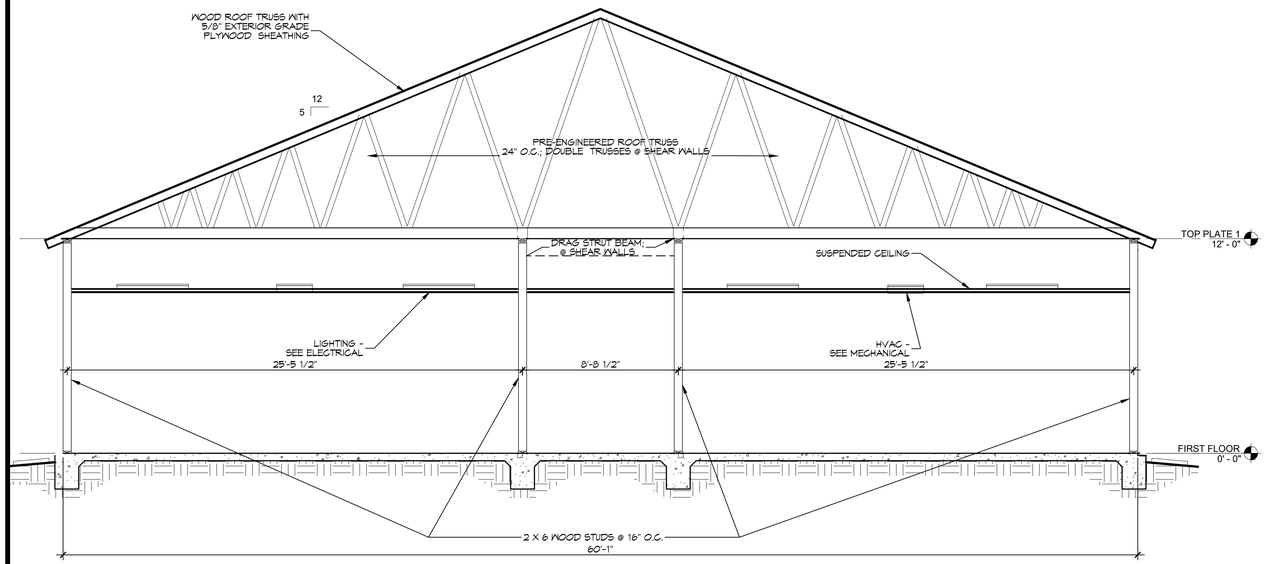

2 FRAMING SECTION

SCALE: 1/4" = 1'-0"

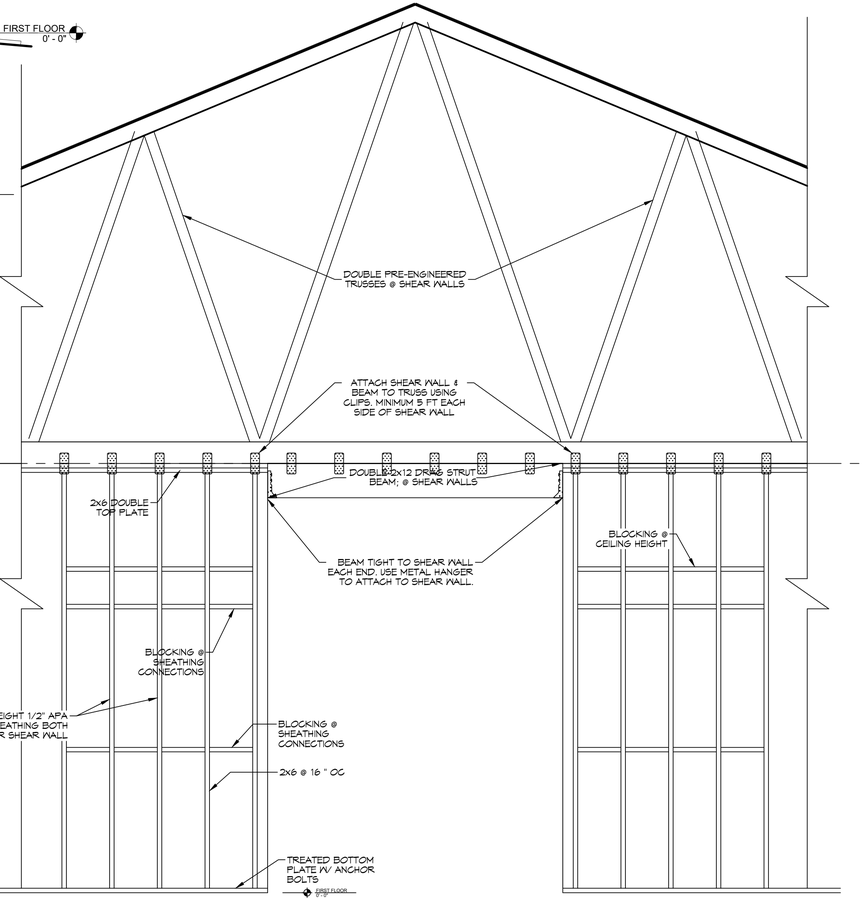

4 FRAMING SECTION

SCALE: 1/4" = 1'-0"

DRAG STRUT BEAM

DAMMON ENGINEERING, INC.
LOUISIANA & MISSISSIPPI
www.dammonengineering.com
info@dammonengineering.com
PH: 985.649.5832
Chief Engineers: Brian Mistich, PE
Scott Dammon, Tait
Slidell, LA 70458

REVISIONS

#	DESCRIPTION	DATE

SEAL:

PRELIMINARY

NEW CLASSROOM BUILDING
LA KEY ACADEMY
PRIVETTE BLVD
COVINGTON, LA

JOB No: 2466 | DATE: 11-10-2022
DRAWN BY: TT | CHECKED BY: DPD

These plans and specifications, and copies thereof, as prepared by Dammon Engineering, and their consultants, are and shall remain the property of Dammon Engineering and shall not be used in whole or in part for any work by any contractor or by anyone else without the written permission of Dammon Engineering. Visual contact with these plans and specifications shall constitute prima facie evidence of the acceptance of these restrictions.

SHEET TITLE:
FRAMING SECTION

DRAWING NUMBER:

S102

SHEET No: