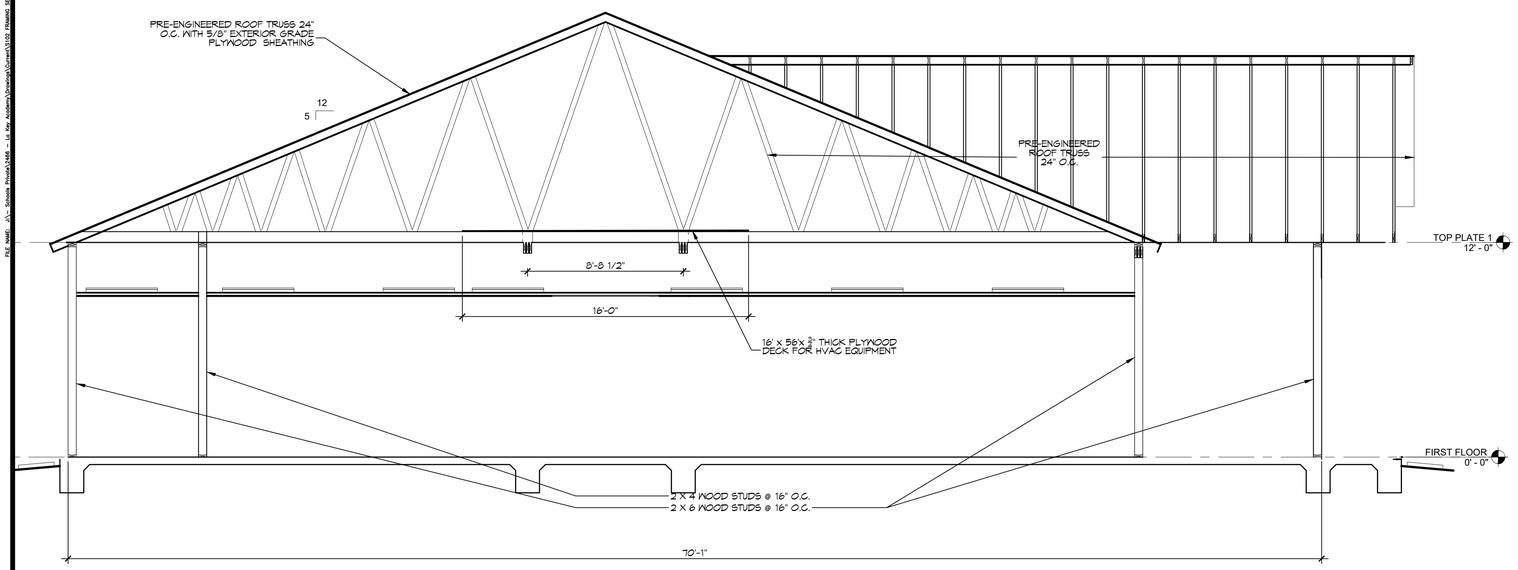

2 FRAMING SECTION
SCALE: 1/4" = 1'-0"

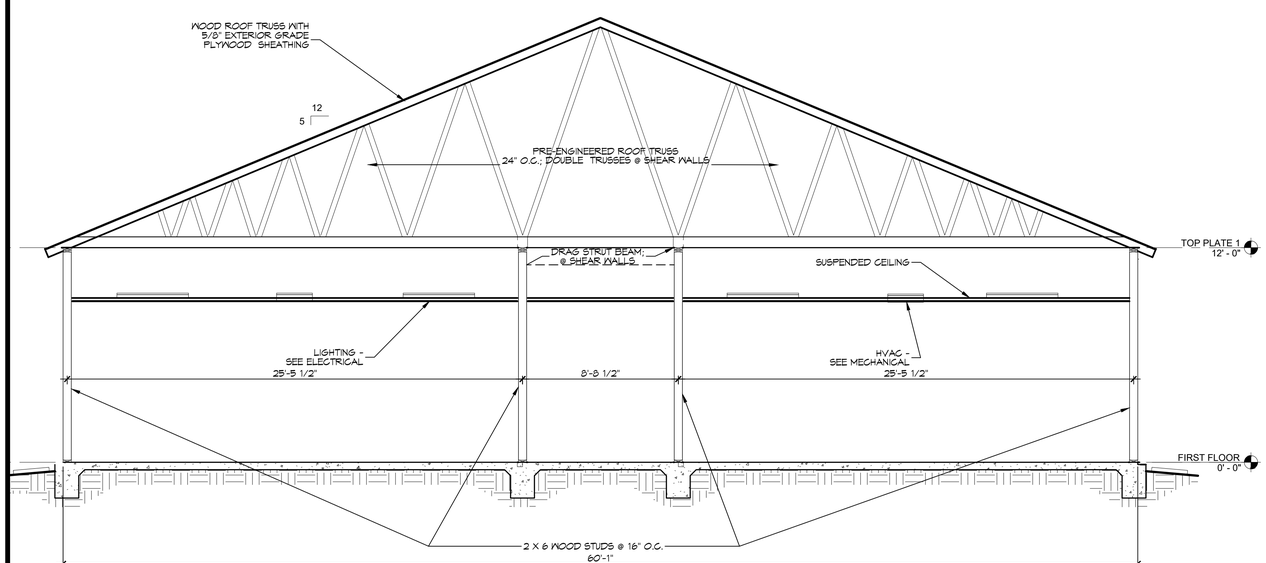

1 FRAMING SECTION
SCALE: 1/4" = 1'-0"

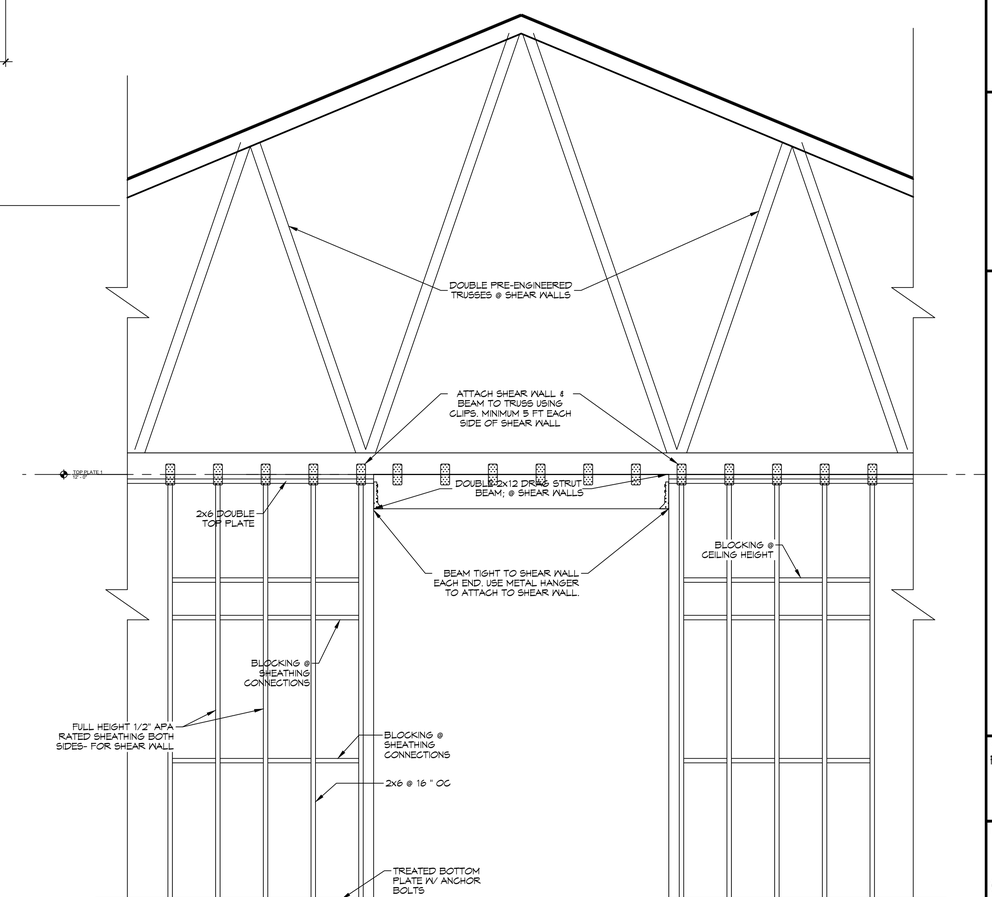

3 FRAMING SECTION
SCALE: 1/4" = 1'-0"

DRAG STRUT BEAM

DAMMON ENGINEERING, INC.
LOUISIANA & MISSISSIPPI
www.dammonengineering.com
info@dammonengineering.com
PH: 985.649.5832
Chief Engineer: Brian Mistich, PE
554 Oakbrook Trail
Slidell, LA 70458

REVISIONS

#	DESCRIPTION	DATE
1	Removed Dog House	11/22/2022
2	Revised drawing to meet IBC 2021 requirements	2/22/2023

SEAL:

STATE OF LOUISIANA
BRIAN A. MISTICH
License No. 30187
3/1/2023
PROFESSIONAL ENGINEER

NEW CLASSROOM BUILDING
LA KEY ACADEMY
PRIVETTE BLVD
COVINGTON, LA

JOB No: 2466
DATE: 11-10-2022
DRAWN BY: TT
CHECKED BY: DPD

THIS DOCUMENT WAS PREPARED FOR THE USE OF DAMMON ENGINEERING, INC. AND IS THE PROPERTY OF DAMMON ENGINEERING, INC. IT IS NOT TO BE USED OR REPRODUCED IN ANY MANNER OR FORM WITHOUT PRIOR WRITTEN CONSENT OF DAMMON ENGINEERING, INC. ANY PROJECT FOR WHICH THIS DOCUMENT IS NOT SPECIFICALLY PREPARED AND SEALED IS PROHIBITED.

SHEET TITLE:
FRAMING SECTION

DRAWING NUMBER:
S102

SHEET No: