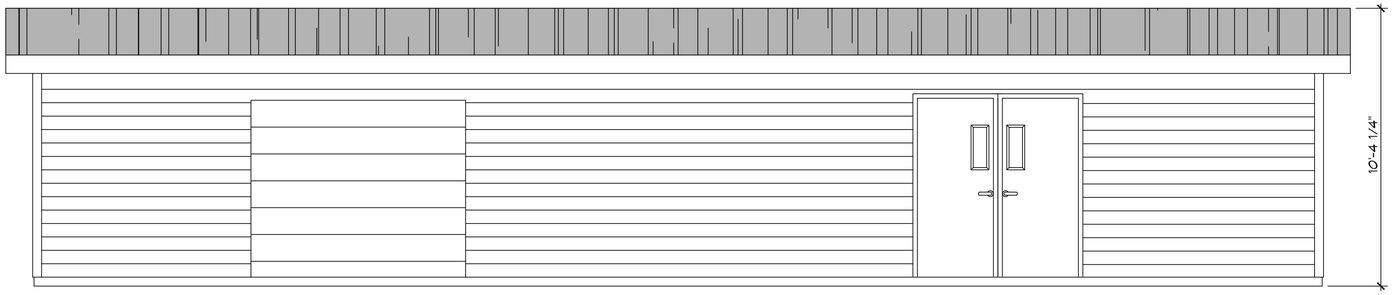

12 FRONT ELEVATION PLAN
SCALE: 3/8" = 1'-0"

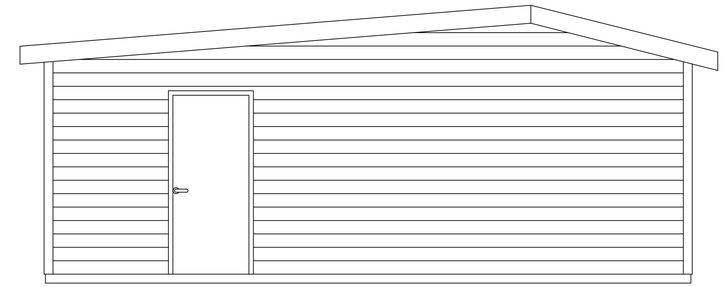

13 LEFT ELEVATION PLAN
SCALE: 3/8" = 1'-0"

26 GAUGE
METAL ROOF

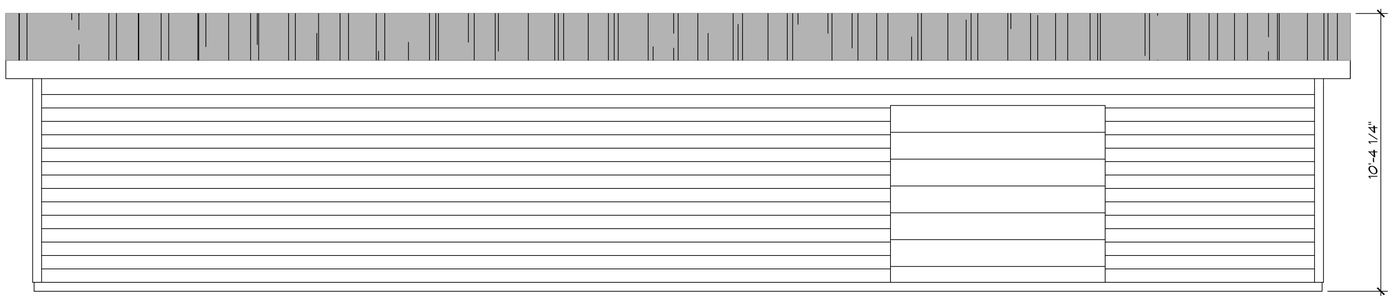

14 REAR ELEVATION PLAN
SCALE: 3/8" = 1'-0"

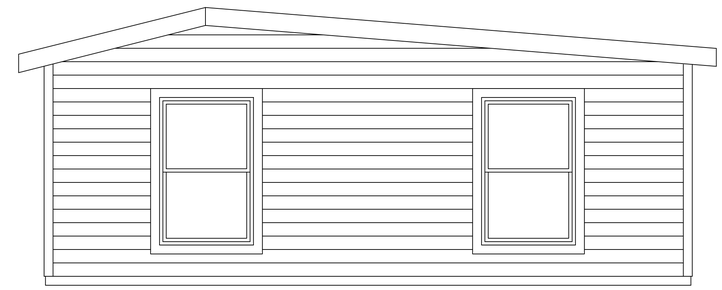

15 RIGHT ELEVATION PLAN
SCALE: 3/8" = 1'-0"

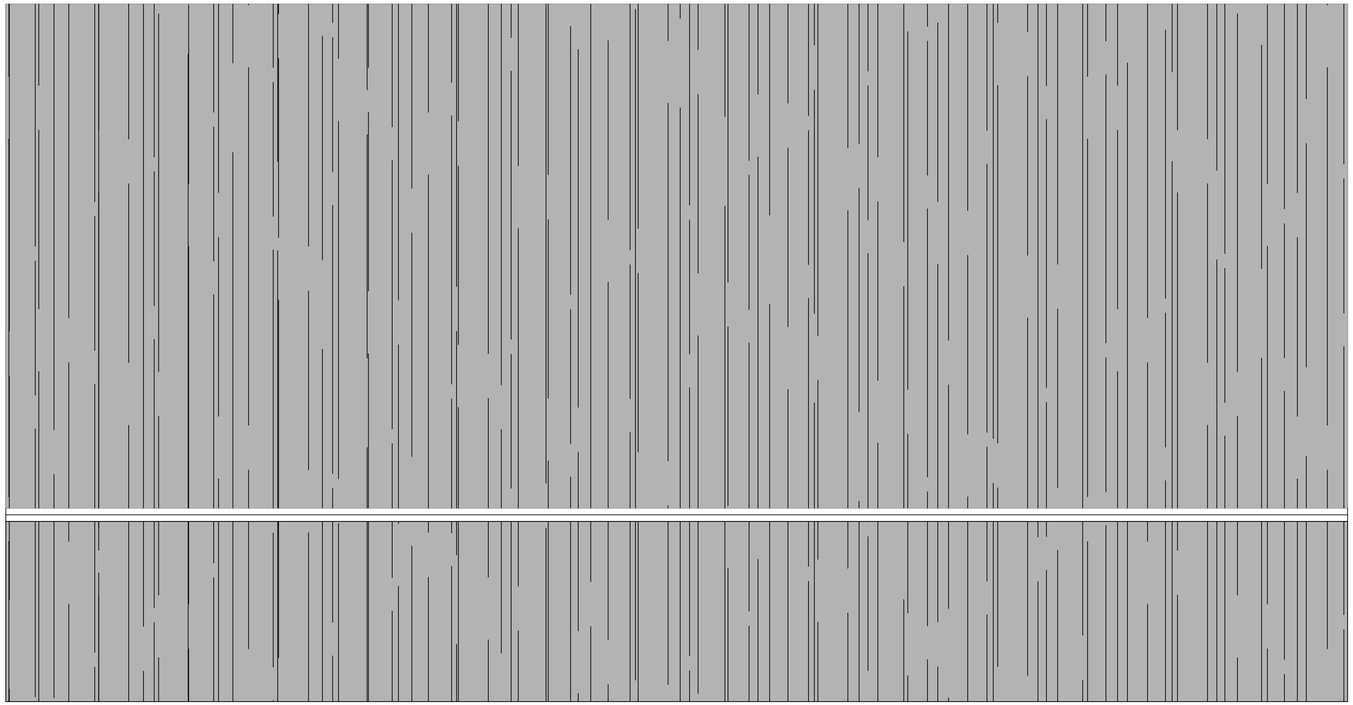

14 ROOF PLAN
SCALE: 3/8" = 1'-0"

DAMMON ENGINEERING, INC.
LOUISIANA & MISSISSIPPI
www.dammonengineering.com
info@dammonengineering.com
PH: 985.649.5832

Chief Engineer: Brian Mistich, PE
5547 Highway 77 Trail
Slidell, LA 70458

#	DESCRIPTION	DATE

REVISIONS

SEAL:

SCHOOL BUILDING

POPE JOHN PAUL II
CATHOLIC HIGH
SCHOOL

1901 JAGUAR DRIVE
SLIDELL LA 70461

JOB No:
DATE: 06-17-2024
DRAWN BY: SCM
CHECKED BY: CKD

THIS DOCUMENT IS PROPERTY OF DAMMON ENGINEERING, INC. THE INFORMATION CONTAINED HEREIN IS PROPRIETARY AND CONFIDENTIAL. THIS DOCUMENT MAY NOT BE REPRODUCED, DISTRIBUTED OR DISCLOSED TO ANY THIRD PARTY WITHOUT THE EXPRESS WRITTEN CONSENT OF DAMMON ENGINEERING, INC. THIS DOCUMENT IS PROVIDED FOR THE USE ON THE PROJECT FOR WHICH IT WAS PREPARED AND ITS REPRODUCTION OR DISTRIBUTION FOR USE ON OTHER PROJECTS OR FOR OTHER PURPOSES IS PROHIBITED.

SHEET TITLE:
EXTERIOR ELEVATIONS

DRAWING NUMBER:
A102

SHEET No: 9 of 13