FILE NAME: J:\-- Schools Projects\Pope John Paul Stated Classroom\Current Drawings\A102 -- Elevation Plan.dwg PLOT DATE & TIME: Tuesday, June 25, 2024 4:53:17 AM

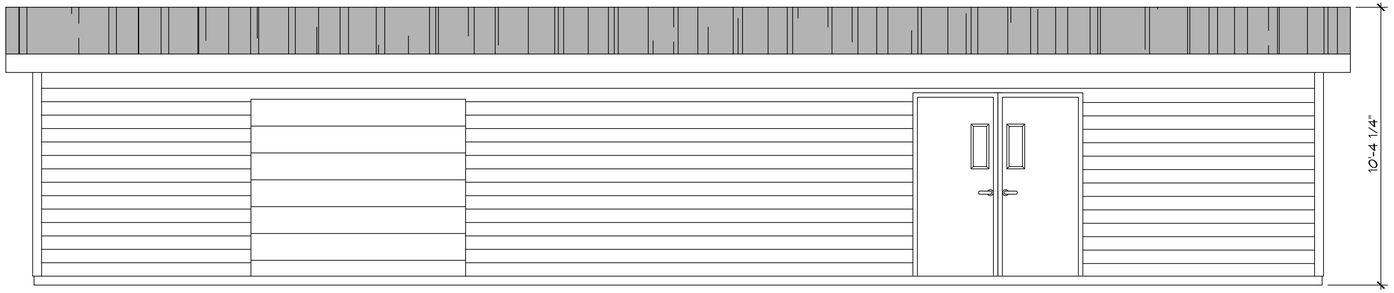

8 FRONT ELEVATION PLAN
SCALE: 3/8" = 1'-0"

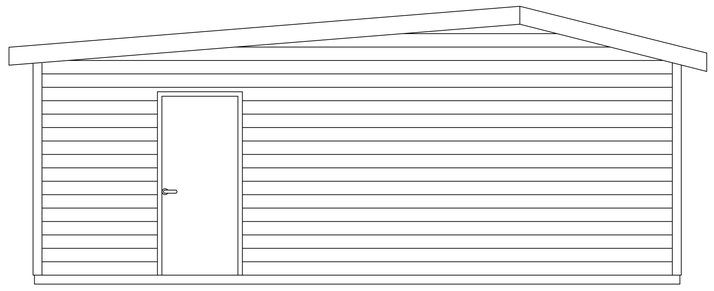

9 LEFT ELEVATION PLAN
SCALE: 3/8" = 1'-0"

26 GAUGE METAL ROOF

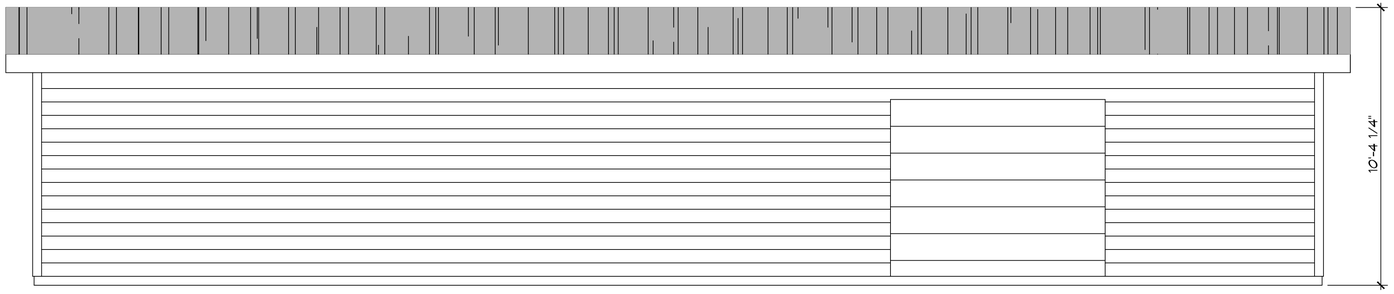

10 REAR ELEVATION PLAN
SCALE: 3/8" = 1'-0"

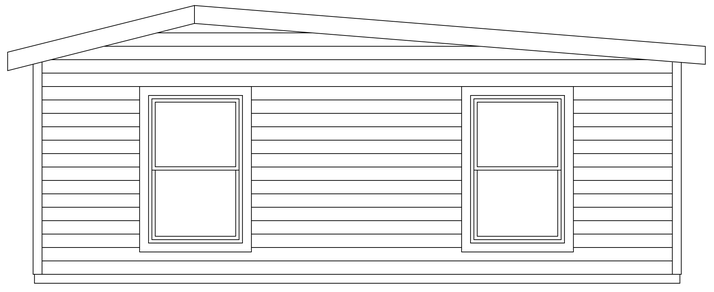

11 RIGHT ELEVATION PLAN
SCALE: 3/8" = 1'-0"

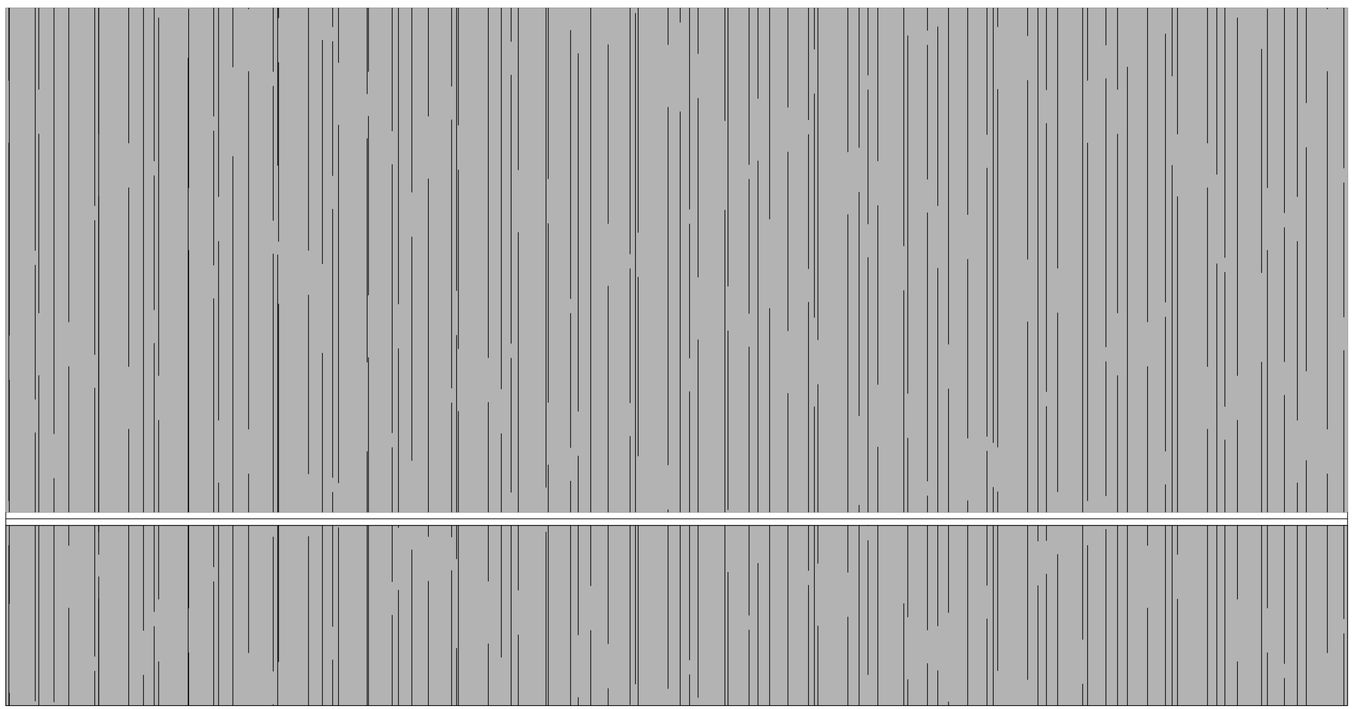

12 ROOF PLAN
SCALE: 3/8" = 1'-0"

DAMMON ENGINEERING, INC.
LOUISIANA & MISSISSIPPI
www.dammonengineering.com
info@dammonengineering.com
PH: 985.649.5832
Chief Engineer: Brian Mistich, PE
5564 Jasmine Trail
Slidell, LA 70458

REVISIONS

#	DESCRIPTION	DATE

SEAL:

STATE OF LOUISIANA
BRIAN A. MISTICH
License No. 30187
PROFESSIONAL ENGINEER

SCHOOL BUILDING

POPE JOHN PAUL II
CATHOLIC HIGH
SCHOOL

1901 JAGUAR DRIVE
SLIDELL LA 70461

JOB No:	DATE: 06-25-2024
DRAWN BY: CKD	CHECKED BY: BAM

All plans, designs, and specifications prepared by Dammon Engineering, Inc. are the property of Dammon Engineering, Inc. and shall not be used in whole or in part for any other project without the written consent of Dammon Engineering, Inc. Visual contact with these plans shall constitute prima facie evidence of the acceptance of these restrictions. Any unauthorized use of these plans for which the client was not originally prepared shall be without liability to Dammon Engineering, Inc.

SHEET TITLE:
EXTERIOR ELEVATIONS AND ROOF PLAN

DRAWING NUMBER:
A102

SHEET No: 7 of 9