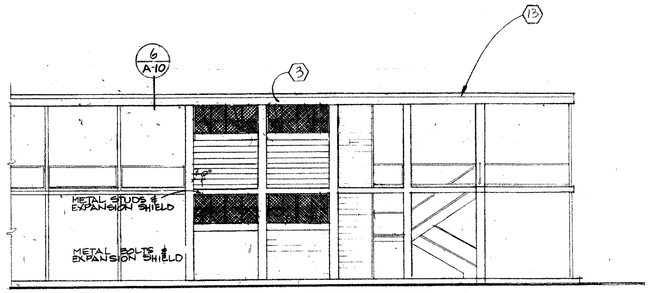

24 ELEVATION BETWEEN "BUILDING B1 & B2, A1 & A2 SIMULAR"
A-7 1/8" = 1'-0"

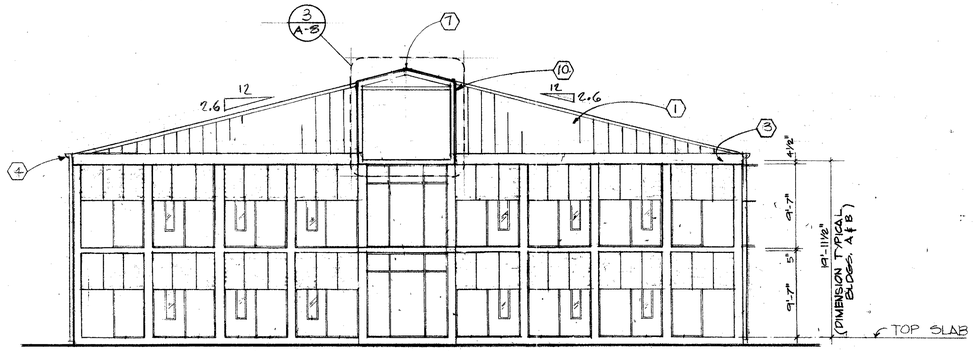

25 ELEVATION "BLDG A2 & B2"
A-7 1/8" = 1'-0"

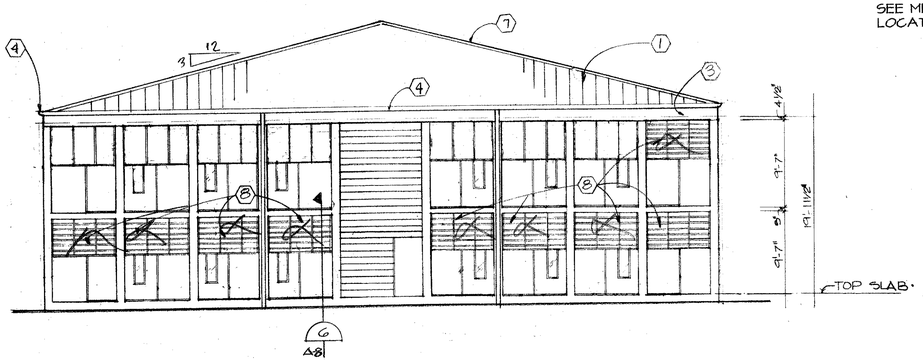

22 ELEVATION "BLDG B1"
A-7 1/8" = 1'-0"

NOTE:
METAL DOWNSPOUT TO INTERIOR DRAIN PROVIDED BY METAL ROOF MANUFACTURER
SEE MECHANICAL DRAWINGS FOR DRAINS LOCATIONS.

NOTE:
METAL DOWNSPOUT TO INTERIOR DRAIN PROVIDED BY METAL ROOF MANUFACTURER
SEE MECHANICAL DRAWINGS FOR DRAINS LOCATIONS.

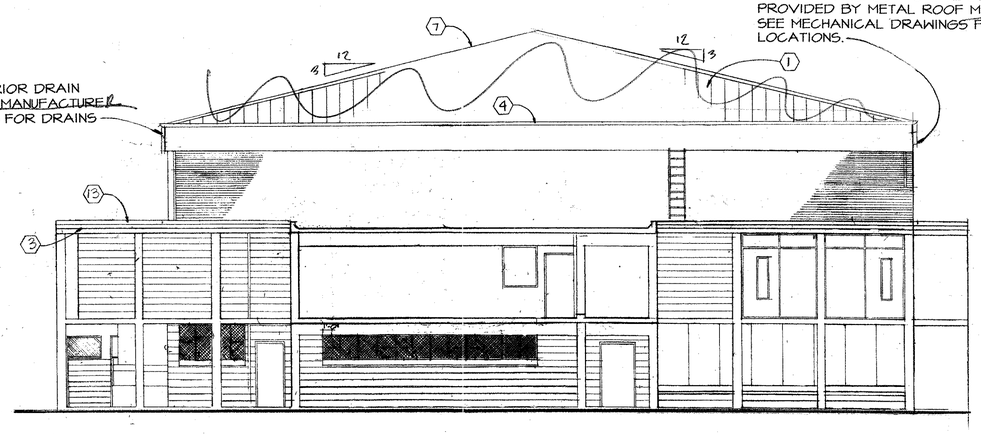

SHOW KEYNOTES

23 ELEVATION "BLDG F"
A-7 1/8" = 1'-0"

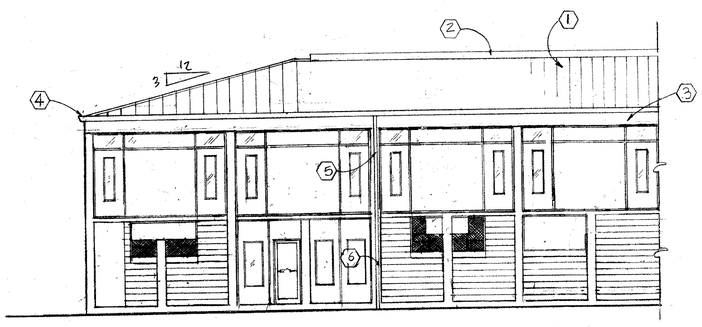

20 ELEVATION "BLDG C2"
A-7 1/8" = 1'-0"

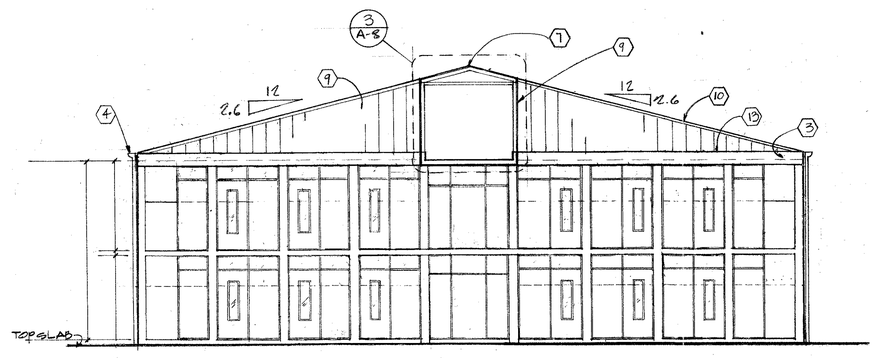

21 ELEVATION "BLDG. A1 & B1"
A-7 1/8" = 1'-0"

CONSULTANT
BYRON J. STEWART & ASSOC.
ARCHITECTS & PLANNERS
2300 MARENGO ST.
NEW ORLEANS, LA 70115
(504) 897-5339

CLIENT
NEW ORLEANS PARISH SCHOOL BOARD
4300 ALMONASTER AVE.
NEW ORLEANS, LA.

PROJECT
CARTER G. WOODSON JUN. HIGH SCHOOL
RE-ROOFING & MECHANICAL REPAIRS
F.D.P. # 92034

JOB NUMBER: 9602
DATE: 4-21-97
DRAWN BY:
CHECKED BY: B.J.S.

REVISIONS

NO.	DATE	REVISION

SHEET
A-7
OF SHEETS