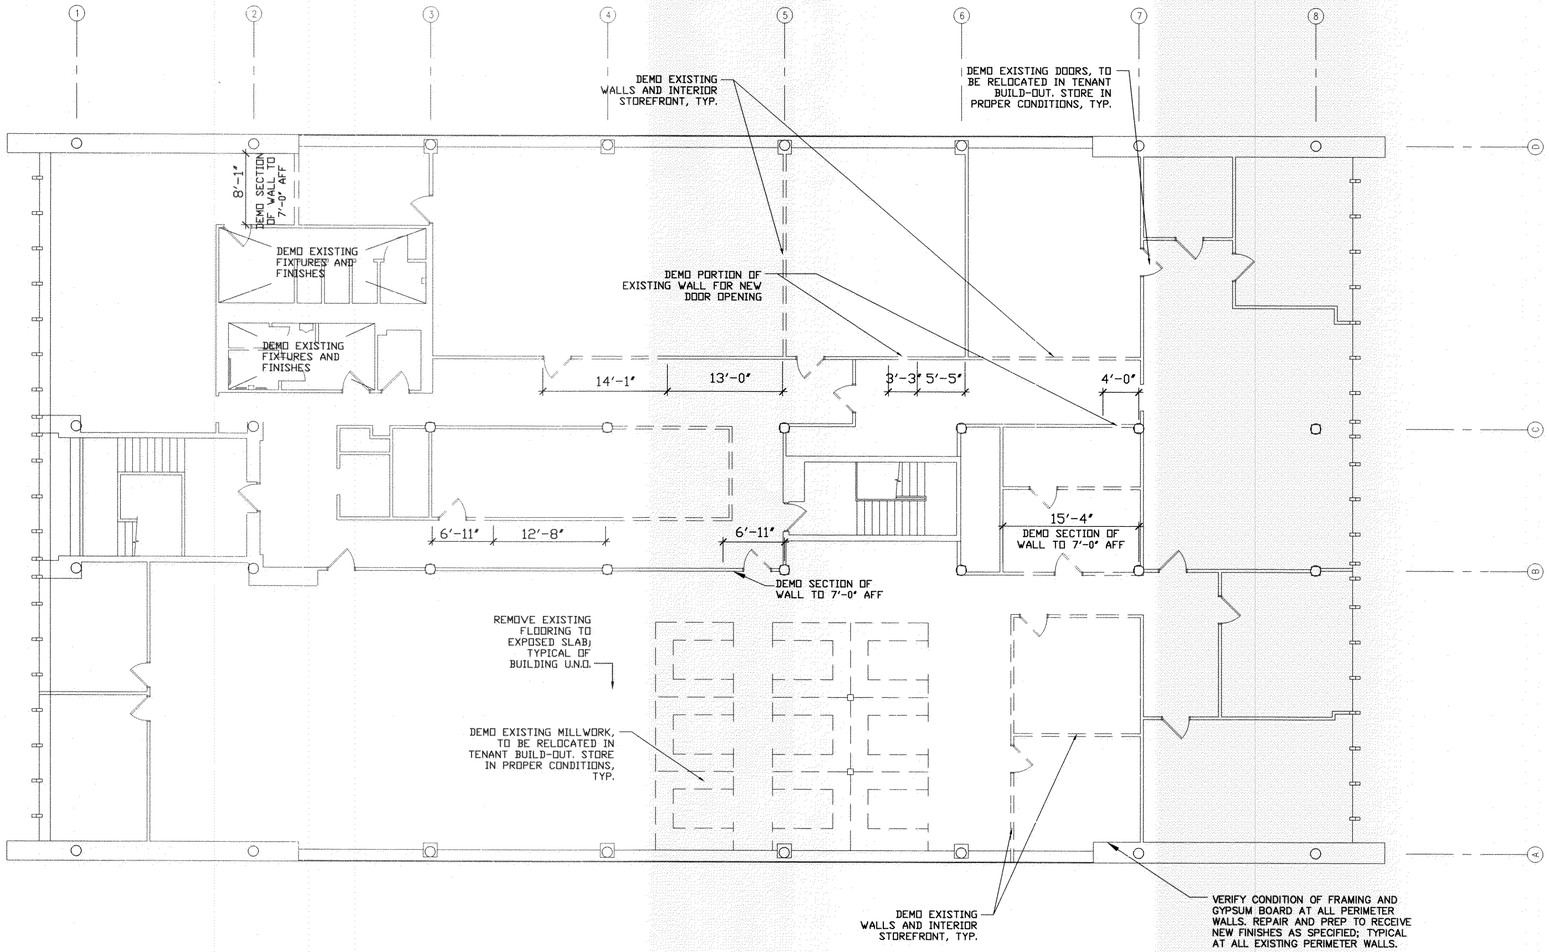

1 / D103 DEMO PLAN – THIRD FLOOR

SCALE: 1/8"=1'-0"

FLOOR PLAN LEGEND

- DEMO – EXISTING WALL
- DEMO – EXISTING DOOR
- EXISTING WALLS TO REMAIN
- NEW PARTITION WALL
- EXISTING DOOR TO REMAIN
- NEW DOOR, REFER TO DOOR SCHEDULE ON SHEET A501
- XX A-XXX — ENLARGED PLAN DETAIL REFERENCE
- A — ALIGN FACE OF WALLS
- SFXX — STOREFRONT REFERENCE, REFER TO SCHEDULE ON SHEET A502
- XXX — DOOR REFERENCE, REFER TO DOOR SCHEDULE ON SHEET A501
- X — INTERIOR WINDOW REFERENCE, REFER TO SCHEDULE ON SHEET A502
- DEAN'S OFFICE / 122 / WALL / FLOOR/BASE — ROOM NAME & NUMBER INDICATION; FINISHES: WALL, FLOOR AND WALL BASE
- XX — PARTITION TYPE, REFERENCE SHEET A601
- XX A3X — INTERIOR ELEVATION REFERENCE, SEE A301 – A307 SERIES FOR INTERIOR ELEVATIONS

PERMIT ISSUE SET:12.30.09

ARCHITECTS OF RECORD:

BRADFORD J. DUDLEY
345 THIRD STREET
LAGUNA BEACH, CALIFORNIA 92651
T: 949.376.3076 F: 949.376.3078

PAUL MITCHELL PARTNER SCHOOL

METAIRIE, LA

3321 HESSMER AVENUE
METAIRIE, LA 70002

CLIENT:

MARK AND LISA PALERMO

PROFESSIONAL SEAL:

BRADFORD J. DUDLEY REG. NO. 375133 STATE OF LOUISIANA REGISTERED ARCHITECT

SIGNATURE DATE 12.24.2009

SUBMISSION	DATE
CONCEPT PLAN	12.01.09
CONSULTANT COORDINATION	12.14.09
PERMIT ISSUE SET	12.30.09

PROJECT NO: 0921

SCALE:

THIRD FLOOR DEMO PLAN

375133

D 103