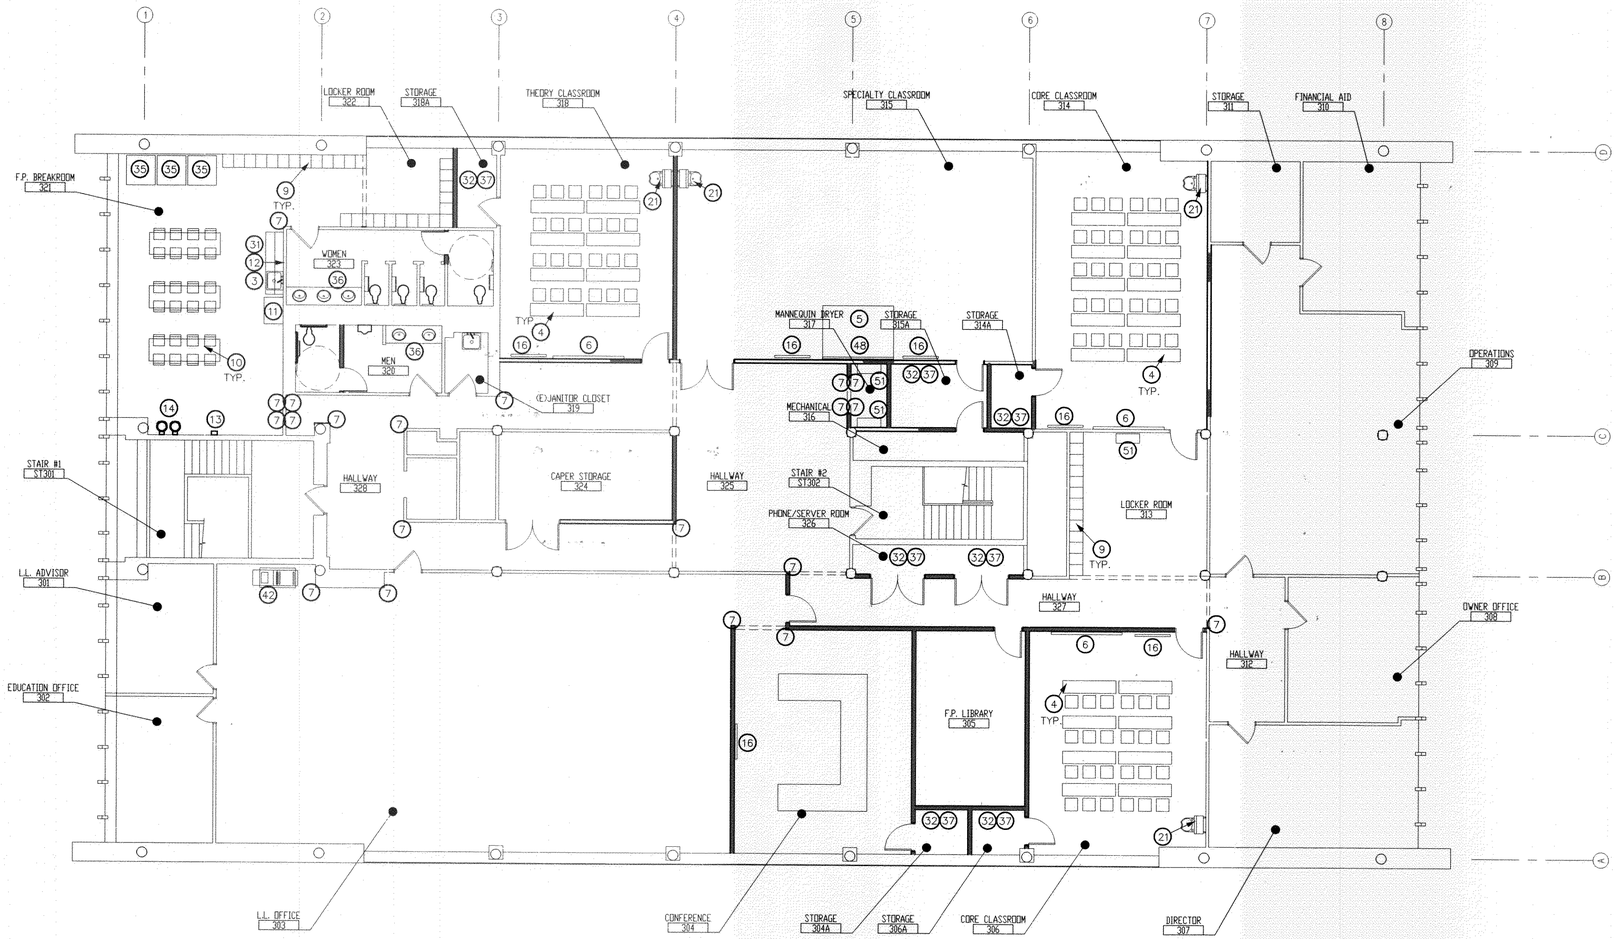

1 A103a KEYNOTE PLAN – THIRD FLOOR
SCALE: 1/8"=1'-0"

NOTES:

1. REFER TO SHEET A 101a FOR ALL KEYNOTES.

PERMIT ISSUE SET:12.30.09

ARCHITECTS OF RECORD:

BRADFORD J. DUDLEY
345 THIRD STREET
LAGUNA BEACH, CALIFORNIA 92651
T: 949.376.3076 F: 949.376.3078

PAUL MITCHELL
PARTNER SCHOOL

METAIRIE, LA

3321 HESSMER AVENUE
METAIRIE, LA 70002

CLIENT:
MARK AND LISA PALERMO

PROFESSIONAL SEAL:

BRADFORD J. DUDLEY REG. No. 7142 STATE OF LOUISIANA REGISTERED ARCHITECT

SIGNATURE DATE 12.24.2009

SUBMISSION	DATE
CONCEPT PLAN	12.01.09
CONSULTANT COORDINATION	12.14.09
PERMIT ISSUE SET	12.30.09

PROJECT NO: 0921

SCALE:

THIRD FLOOR KEYNOTE PLAN

REVIEWED FOR CODE BY STATE FIRE MARSHAL AS PER REVIEW LETTER BY OTIS V. KING 375133

A 103a