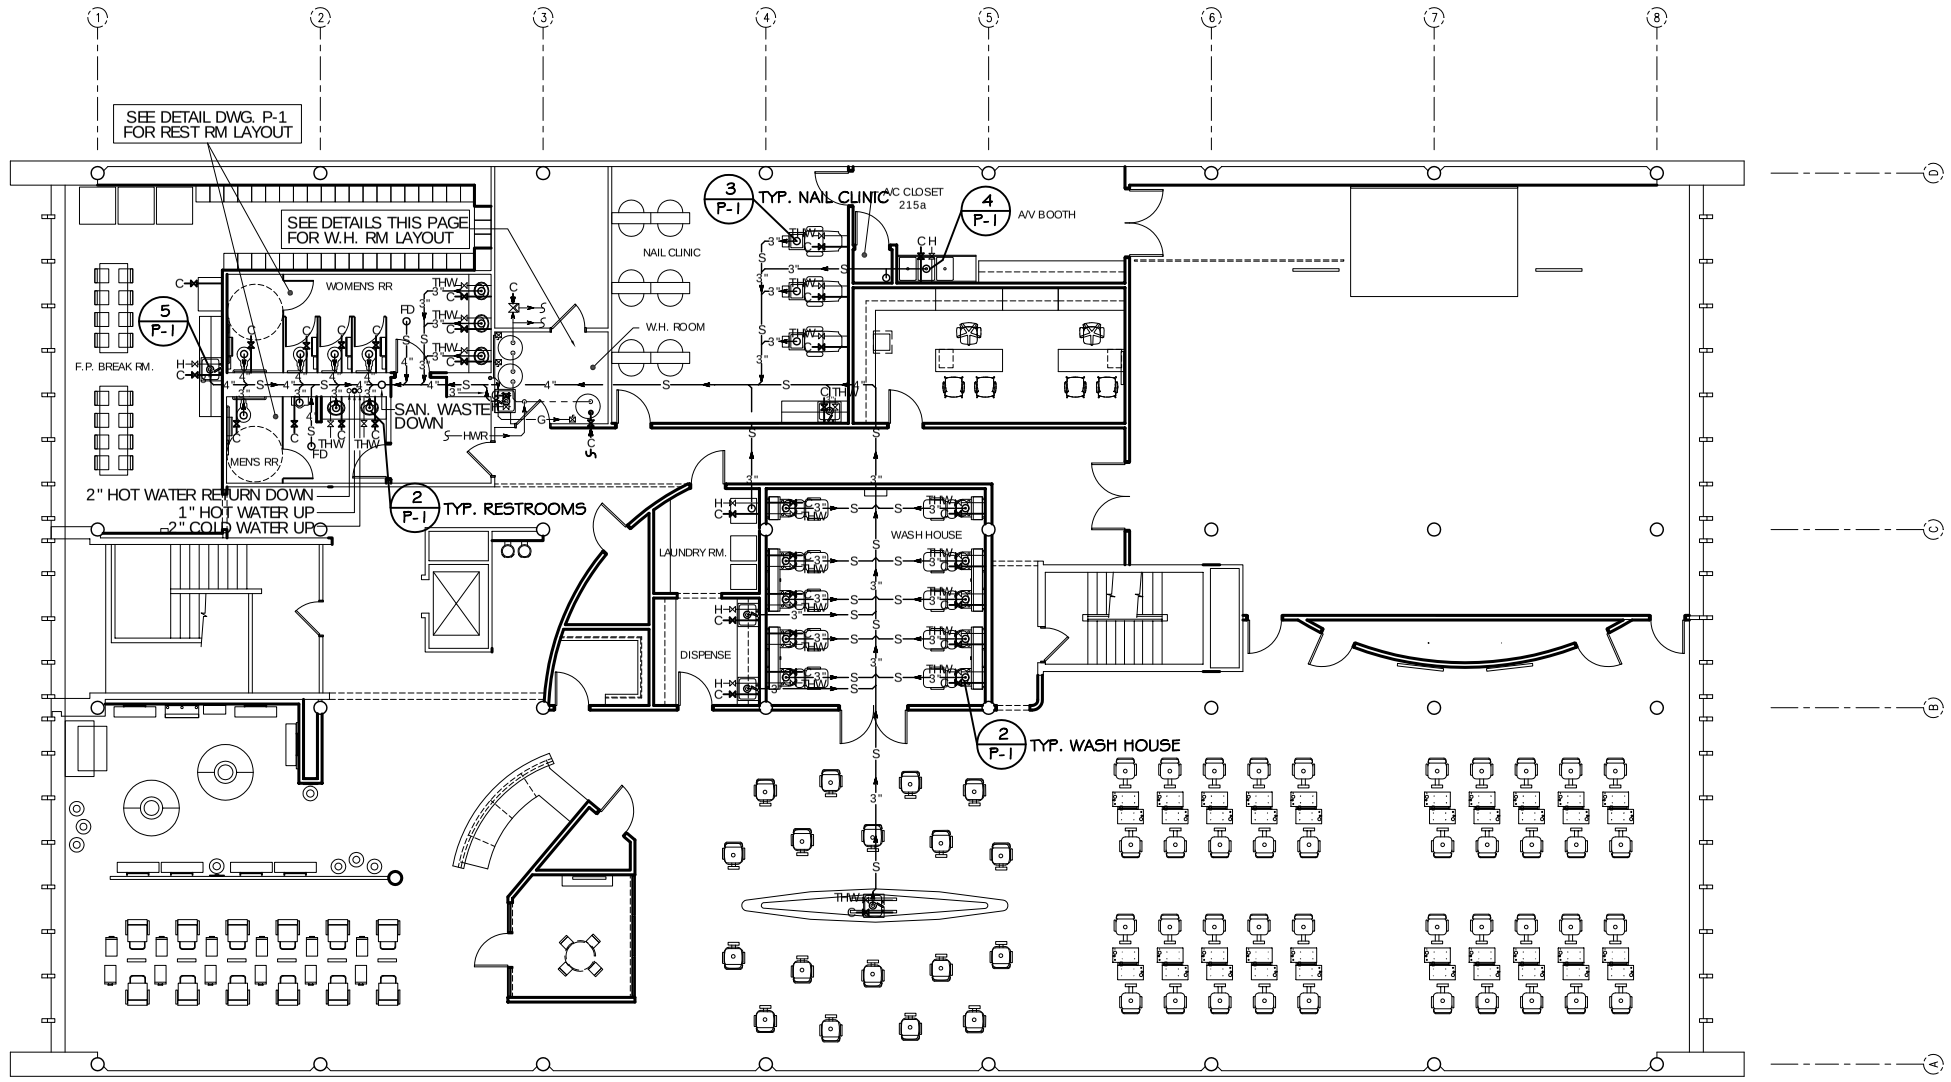

SECOND FLOOR PLUMBING PLAN

SCALE: 1/8"= 1'

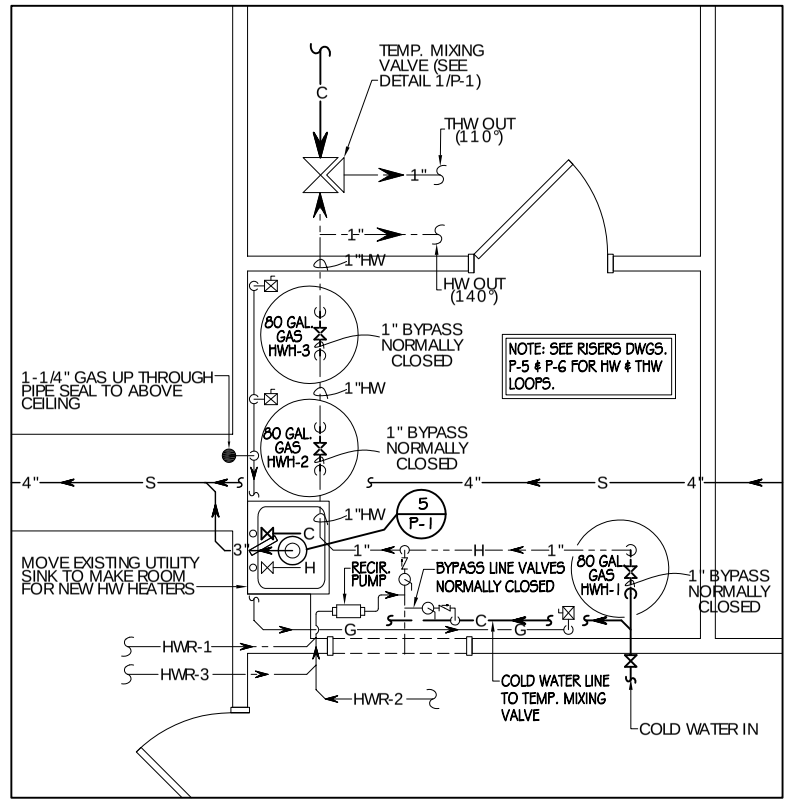

WATER HEATER ROOM LAYOUT PLAN

NOT TO SCALE

PLUMBING LEGEND

S	SANITARY WASTE PIPING
C	COLD WATER SUPPLY PIPING
HWR	HOT WATER RETURN PIPING
H	HOT WATER SUPPLY PIPING (140°)
THW	TEMPERED HOT WATER PIPING (110°)
G	GAS PIPING
	BALL VALVE
	GLOBE VALVE
	GAS COCK
	CHECK VALVE
FD	FLOOR DRAIN
FCO	CLEAN OUT IN FLOOR
	WALL CLEAN OUT

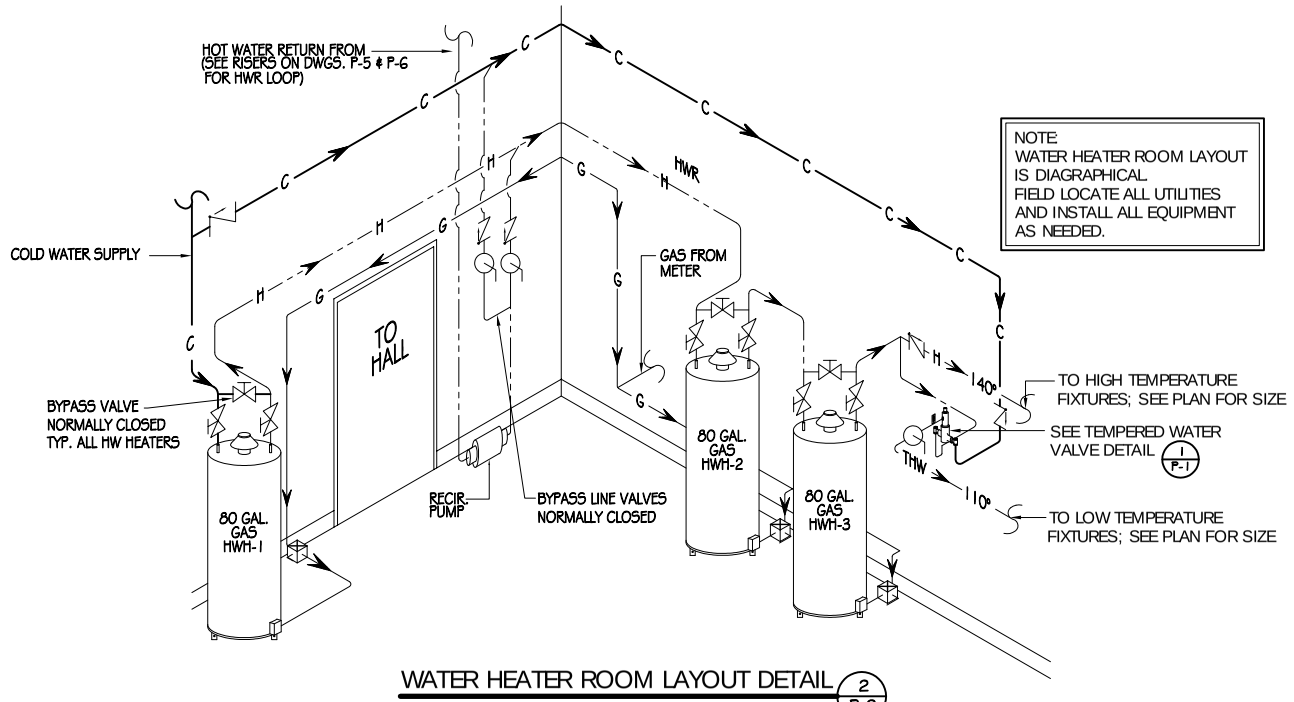

WATER HEATER ROOM LAYOUT DETAIL 2/P-2

NOT TO SCALE

DAMMON ENGINEERING, INC.

CHIEF ENGINEER
EMMETT
DAMMON, P.E.

CHIEF ARCHITECT
ROBERT
WILTSE

1095 FLORIDA AVENUE
SLIDELL, LA. 70458
OFFICE: 985-649-5832
FAX: 985-641-5950

WEBSITE:
WWW.DAMMONENGINEERING.COM

EMAIL:
DAMMONENG@BELLSOUTH.NET

ARCHITECTURE

ENGINEERING

STUDIES

PLANNING

INVESTIGATION

EXPERT WITNESS

PAUL MITCHELL SCHOOL
3321 HESSMER AVE
METAIRIE, LA
70002

SECOND FLOOR PLUMBING PLAN

REV:

SCALE: AS NOTED

JOB#:2051

DATE: 01-04-10

SHEET

P-2

OF