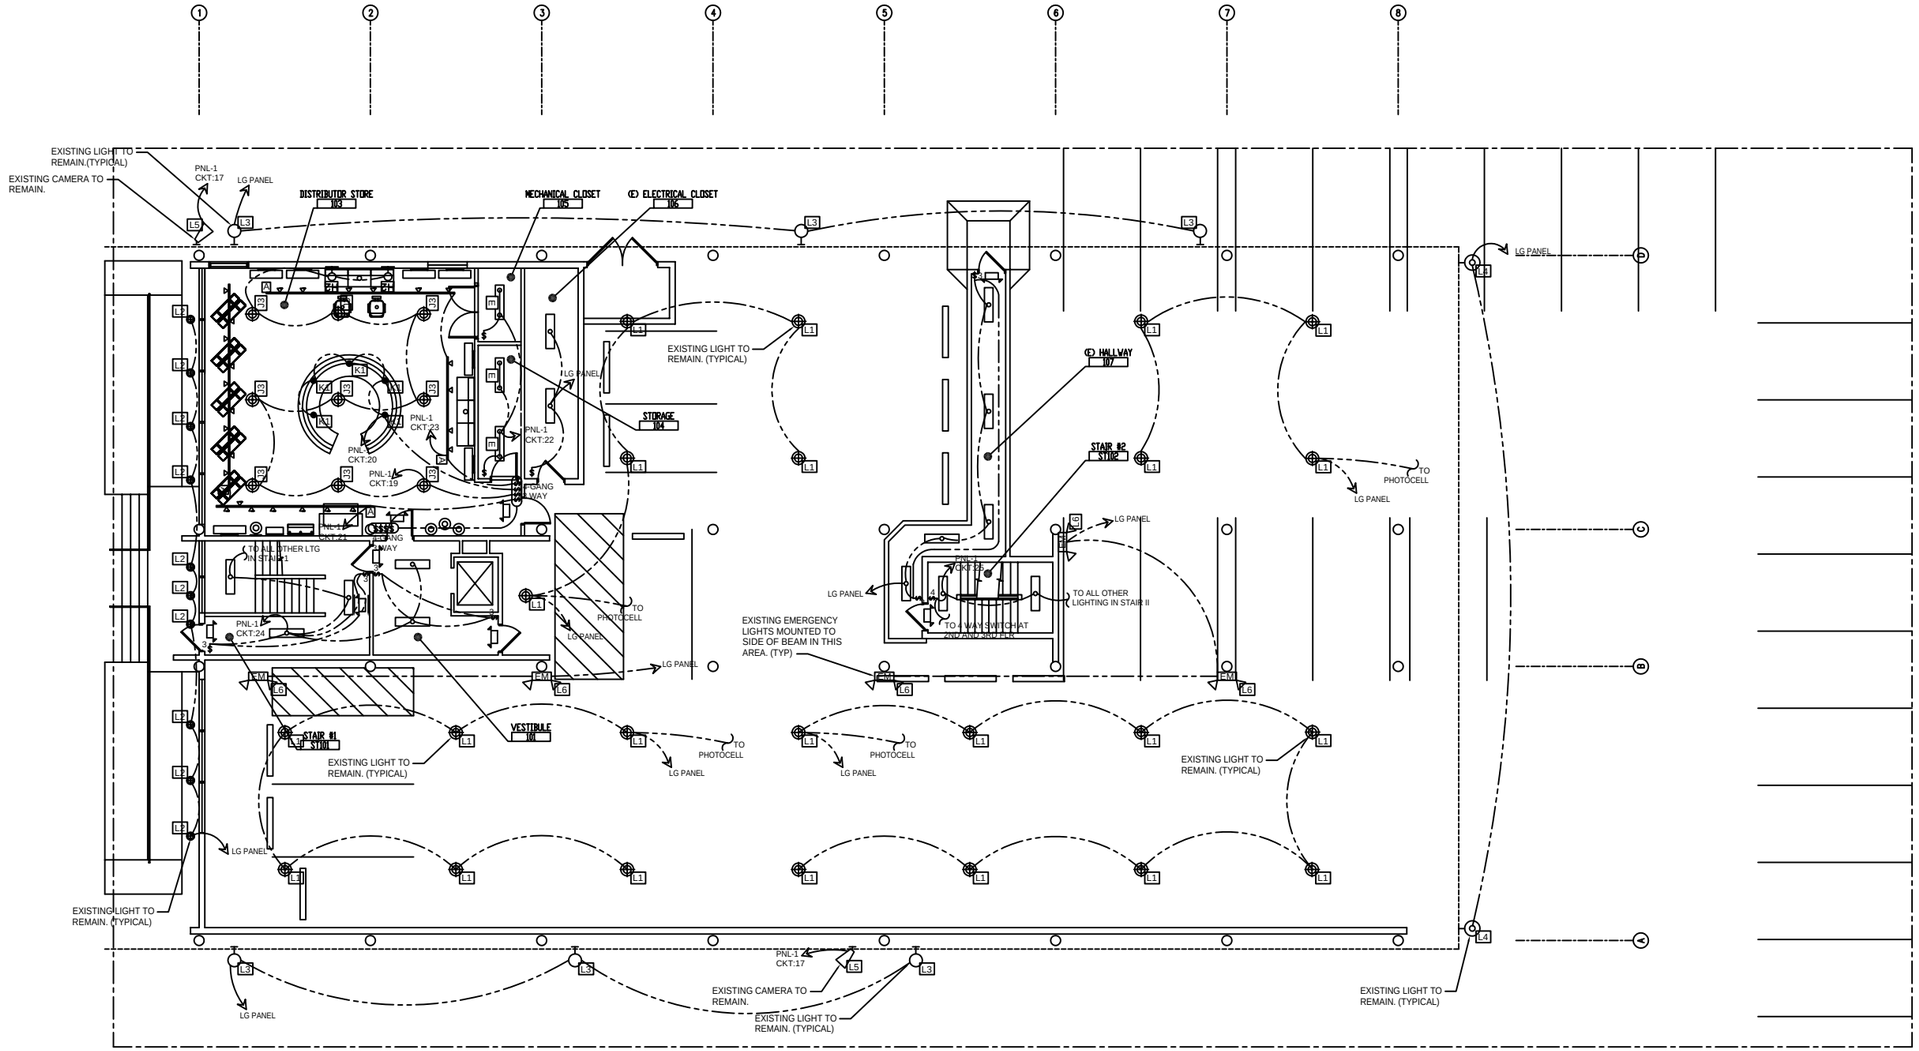

FIRST FLOOR LIGHTING PLAN

SCALE: 1/8"=1'

FOR GENERAL ELECTRIC NOTES SEE SHEET E-9
FOR ELECTRIC PANEL SCHEDULES SEE SHEET E-8

LIGHTING LEGEND

SEE LIGHTING LEGEND ON E-8 FOR MORE DETAILED FIXTURE INFORMATION

A	A	TRACK LTG. METAL HALIDE
A1	A1	TRACK LTG. HALOGEN
B	B	7" DOWNLIGHT COMPACT FLUORESCENT (30W)
B1	B1	7" DOWNLIGHT COMPACT FLUORESCENT (26W)
C	C	3" ADJUSTABLE DOWNLIGHT
D1	D1	2x4 (2)LAMP FLOURESCENT
D1F	D1F	2x4 (2)LAMP FLOURESCENT WITH FLANGE KIT
D6	D6	2x4 (3)LAMP FLOURESCENT
D6F	D6F	2x4 (3)LAMP FLOURESCENT WITH FLANGE KIT
E	E	1x4 SURFACE MOUNT FLOURESCENT
G	G	LINEAR FLOURESCENT PENDANT MTD. UPLIGHT
H	H	VAPOR - TITE INCANDESCENT WALL/ CLG FIXTURE
H2	H2	WALL MOUNT LINEAR FLOURESCENT
J3	J3	12" METAL HALIDE HIGH BAY LTG.
K1	K1	7.5" INCANDESCENT DECORATIVE PENDANT
-	-	NEW EMERGENCY / EXIT FIXTURE WITH ARROWS AS INDICATED AND 90MIN. BATTERY BACKUP
E1	E1	EXISTING 2x4 FIXTURE TO BE RELOCATED AND REUSED
E2	E2	EXISTING 2x2 FIXTURE TO BE RELOCATED AND REUSED
L1	L1	EXISTING 100W BAY LIGHT TO BE REUSED
L2	L2	EXISTING DOWN LTG. TO BE REUSED
L3	L3	EXISTING WALL PACK TO BE REUSED
L4	L4	EXISTING NIGHT LIGHT WALL PACK TO BE REUSED
L5	L5	EXISTING SECURITY CAMERA TO BE REUSED
		EXISTING 1x4 SURFACE MTD. TO BE REUSED

NOT APPROVED FOR CONSTRUCTION

DAMMON ENGINEERING, INC.

CHIEF ENGINEER
EMMETT
DAMMON, P.E.

CHIEF ARCHITECT
ROBERT
WILTSE

1095 FLORIDA AVENUE
SLIDELL, LA. 70458
OFFICE: 985-649-5832
FAX: 985-641-5950

WEBSITE:
WWW.DAMMONENGINEERING.COM

EMAIL:
DAMMONENG@BELLSOUTH.NET

ARCHITECTURE

ENGINEERING

STUDIES

PLANNING

INVESTIGATION

EXPERT WITNESS

PAUL MITCHELL
SCHOOL
3321 HESSMER AVE
METAIRIE, LA
70002

FIRST FLOOR
LIGHTING
PLAN

REV:

SCALE: AS NOTED

JOB#:2051

DATE: 01-04-10

SHEET

E-5

OF