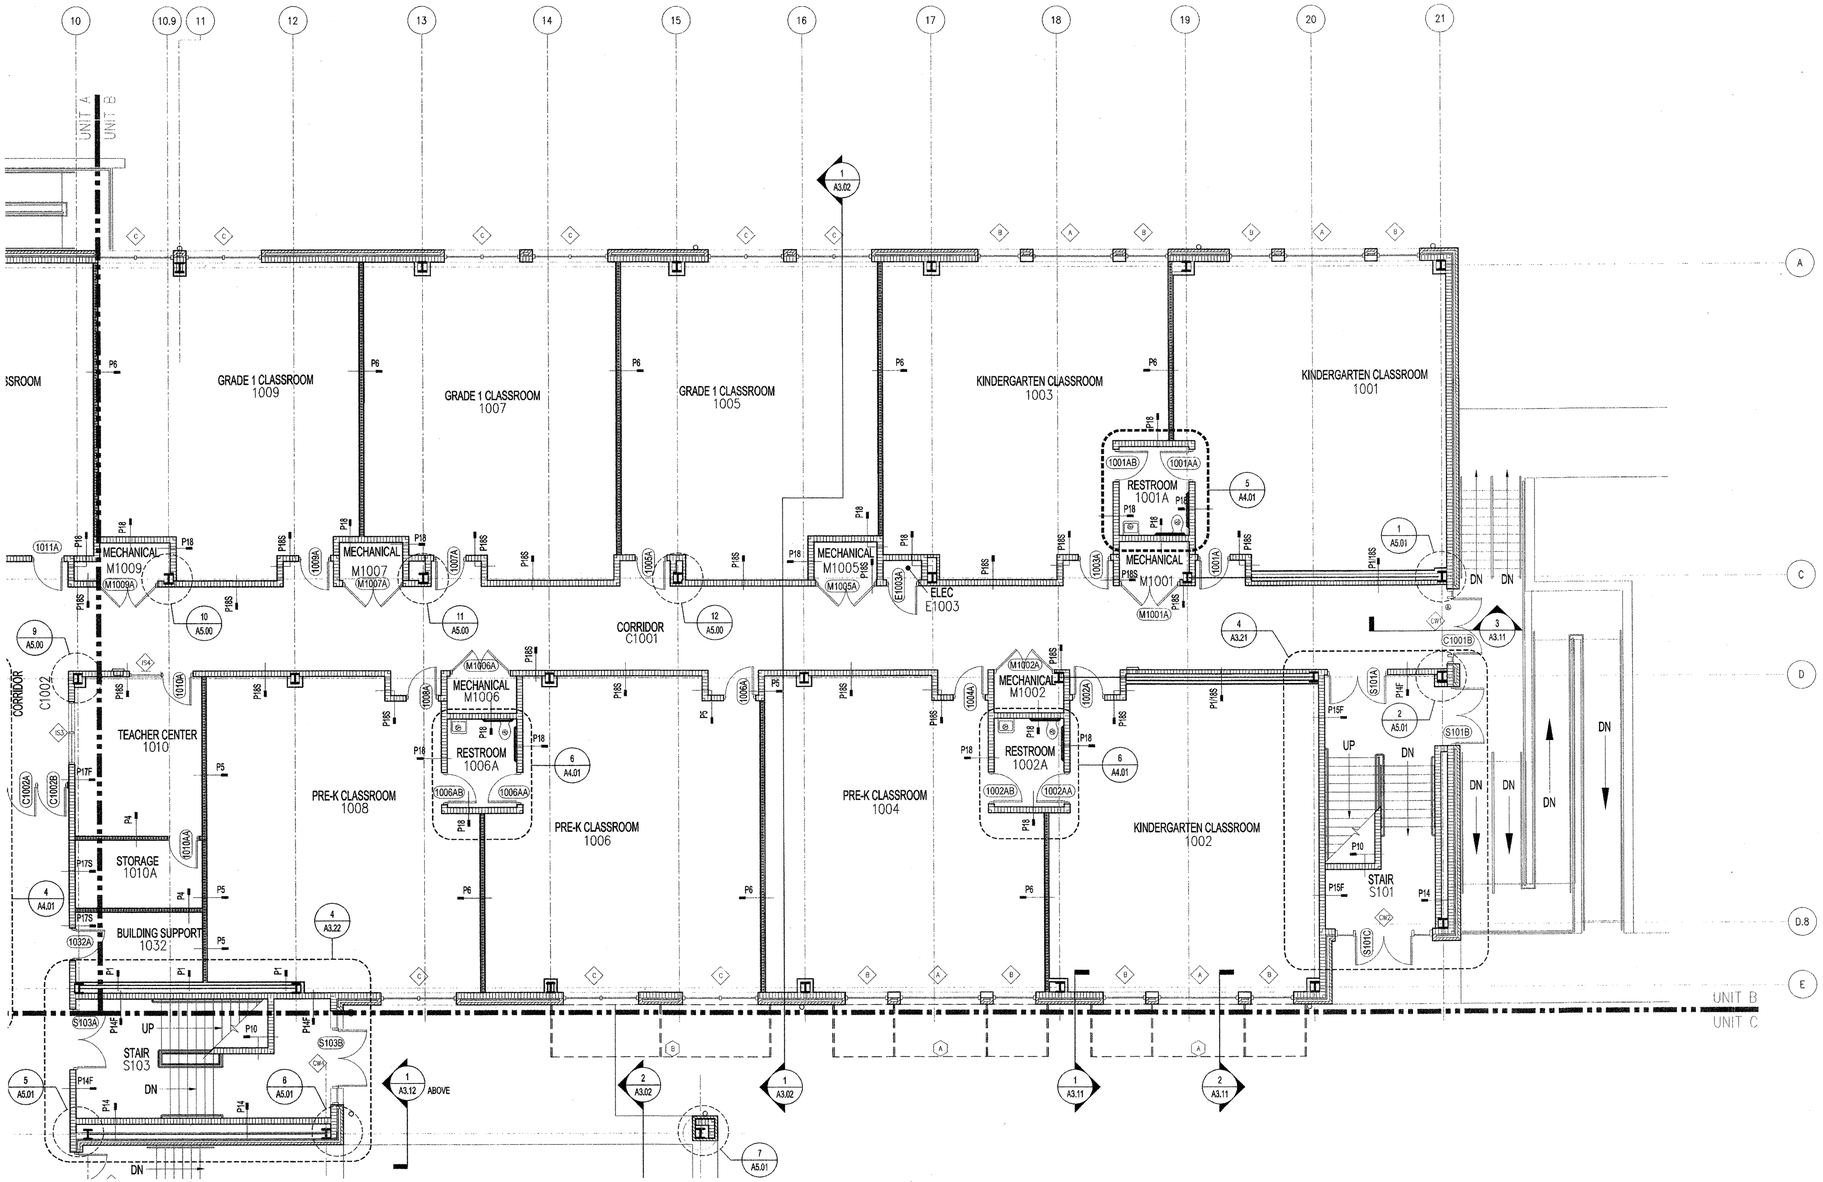

A PARTIAL PLAN - UNIT B - FIRST FLOOR
A1.12 SCALE: 1/8" = 1'-0"

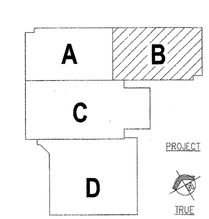

KEY PLAN

VergesRome Architects
FANNING HOWEY
A Joint Venture
320 N. Carrollton Avenue, Suite 100
New Orleans, Louisiana 70119
t. 504.488.7739 f. 504.488.7743

© copyright 2012

ERNEST E. VERGES, III
REG. NO. 3906
STATE OF LOUISIANA
REGISTERED ARCHITECT

NEW 3 SECTION ELEMENTARY SCHOOL AT FISK-HOWARD SCHOOL
RECOVERY SCHOOL DISTRICT

211 S. LOPEZ STREET NEW ORLEANS, LOUISIANA 70119

DATE ISSUED:	7 DECEMBER, 2012
REVISED:	
REVISED:	
REVISED:	
REVISED:	
DRAWN BY:	CMB
CHECKED BY:	DGR, JFM

PHASE:
BID DOCUMENTS

11085

TITLE:
PARTIAL PLAN
UNIT B - FIRST FLOOR

SHEET:
A1.12