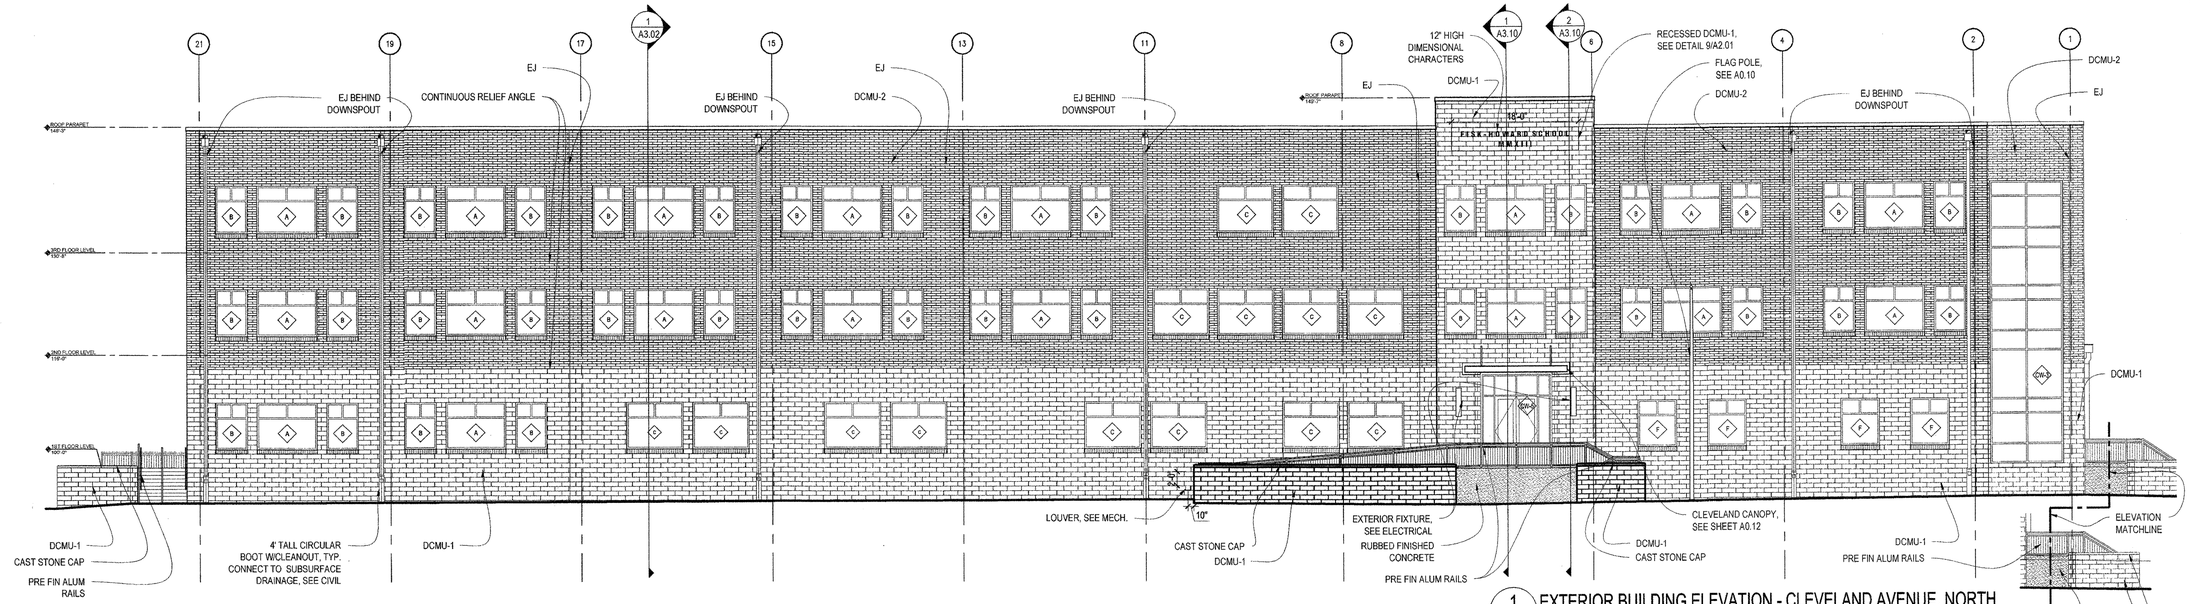

1 A2.01 EXTERIOR BUILDING ELEVATION - CLEVELAND AVENUE, NORTH
SCALE: 3/32" = 1'-0"

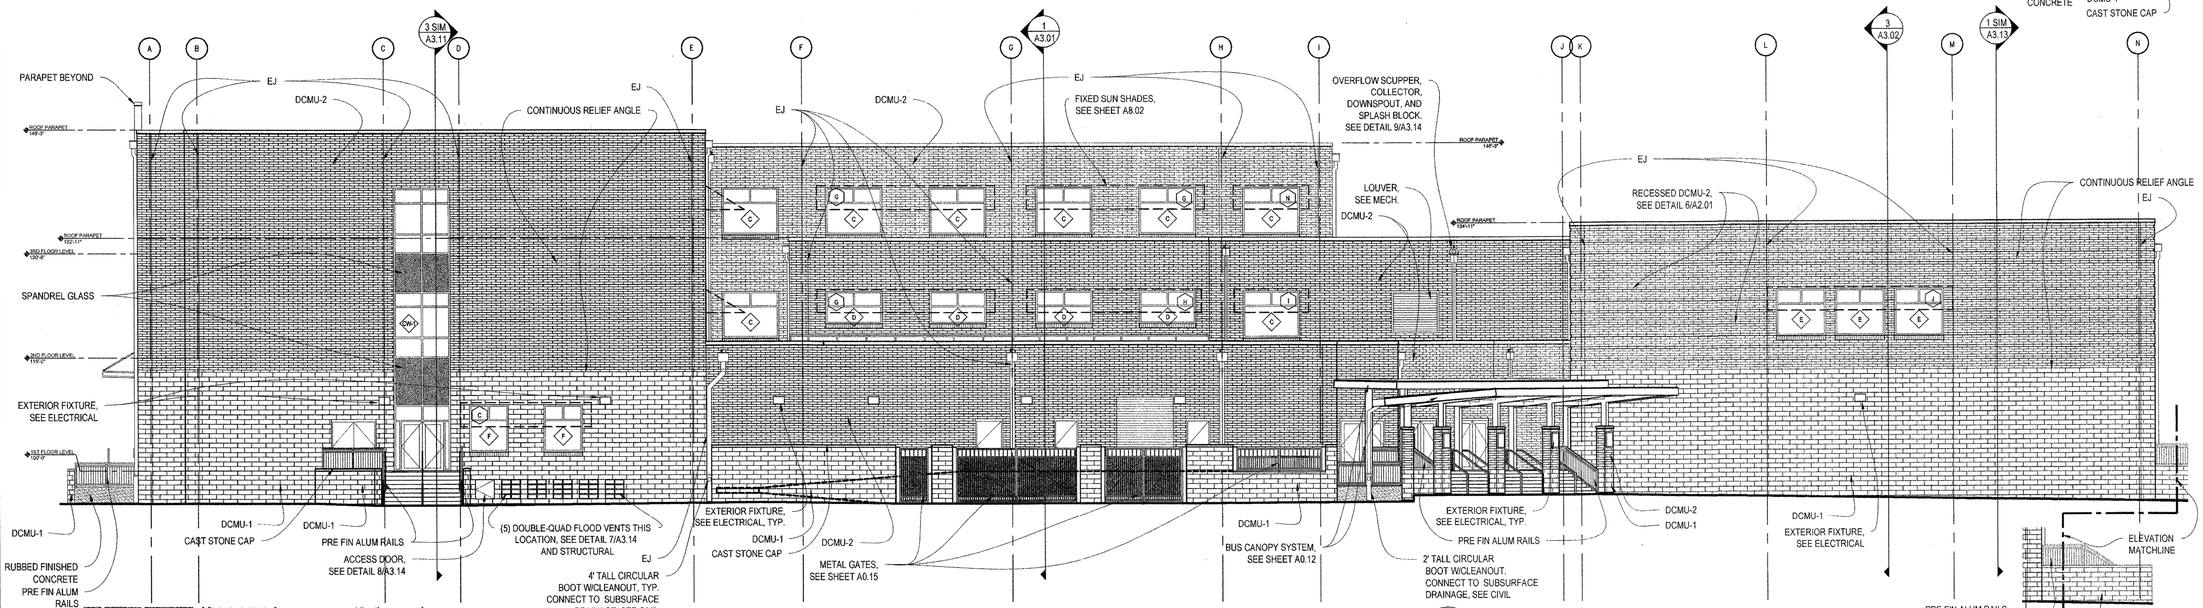

2 A2.01 EXTERIOR BUILDING ELEVATION - S. RENDON STREET, WEST
SCALE: 3/32" = 1'-0"

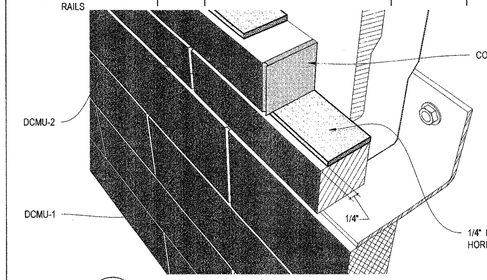

3 A2.01 DCMU-1 & DCMU-2 MORTER JOINT DETAIL, TYP.
NOT TO SCALE

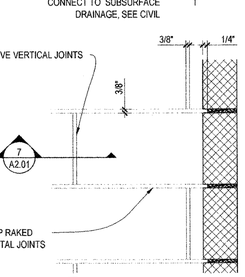

4 A2.01 DCMU-1 DETAIL, TYP.
SCALE: 1-1/2" = 1'-0"

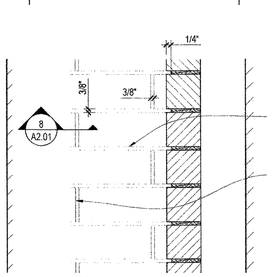

5 A2.01 DCMU-2 DETAIL, TYP.
SCALE: 1-1/2" = 1'-0"

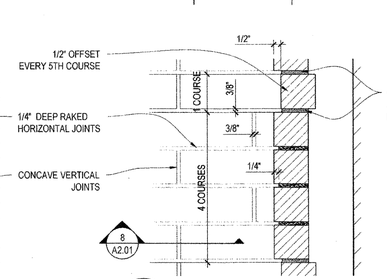

6 A2.01 RECESSED DCMU-2 DETAIL
SCALE: 1-1/2" = 1'-0"

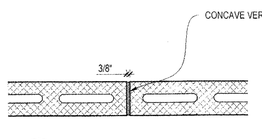

7 A2.01 DCMU-1 PLAN DETAIL
SCALE: 1-1/2" = 1'-0"

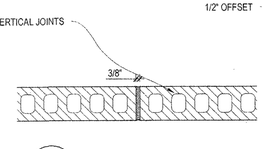

8 A2.01 DCMU-2 PLAN DETAIL
SCALE: 1-1/2" = 1'-0"

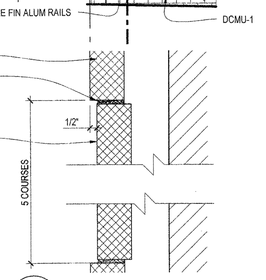

9 A2.01 RECESSED DCMU-1 DETAIL
SCALE: 1-1/2" = 1'-0"

VergesRome Architects
FANNING HOWEY
A Joint Venture
320 N. Carrollton Avenue, Suite 100
New Orleans, Louisiana 70119
t. 504.488.7739 f. 504.488.7743

© copyright 2012

ERNEST E. VERGES II
REG. NO. 3906
STATE OF LOUISIANA
REGISTERED ARCHITECT

NEW 3 SECTION ELEMENTARY SCHOOL AT FISK-HOWARD SCHOOL

RECOVERY SCHOOL DISTRICT

211 S. LOPEZ STREET NEW ORLEANS, LOUISIANA 70119

DATE ISSUED:	7 DECEMBER, 2012
REVISED:	
REVISED:	
REVISED:	
REVISED:	
DRAWN BY:	MSR, CMB
CHECKED BY:	DGR, JFM

PHASE:
BID DOCUMENTS

11085

TITLE:
EXTERIOR BUILDING ELEVATIONS

SHEET:
A2.01